CINNAMON CARE COLLECTION

PROPOSED 80 BED CARE HOME
TWENTYWELL LANE, BRADWAY, SHEFFIELD

TRANSPORT STATEMENT

ADC Infrastructure Limited
Suite 3a, King Edward Court
King Edward Street
Nottingham
NG1 1EW
tel. 0115 941 4817

www.ADCinfrastructure.com

project number: ADC1512			report reference: ADC1512-RP-B
version	date	author	comments
1		David Cummins	internal draft
2	02/12/2019	David Cummins	first issue to client team
3	30/01/2020	David Cummins	revised layouts included
4	31/01/2020	David Cummins	typo corrected

Introduction

1. Cinnamon Care Collection appointed ADC Infrastructure Limited to prepare this Transport Statement in support of their planning application for an 80 bed care home on a site to the west of Twentywell Lane in Bradway, a suburb of Sheffield (**Figure 1**).

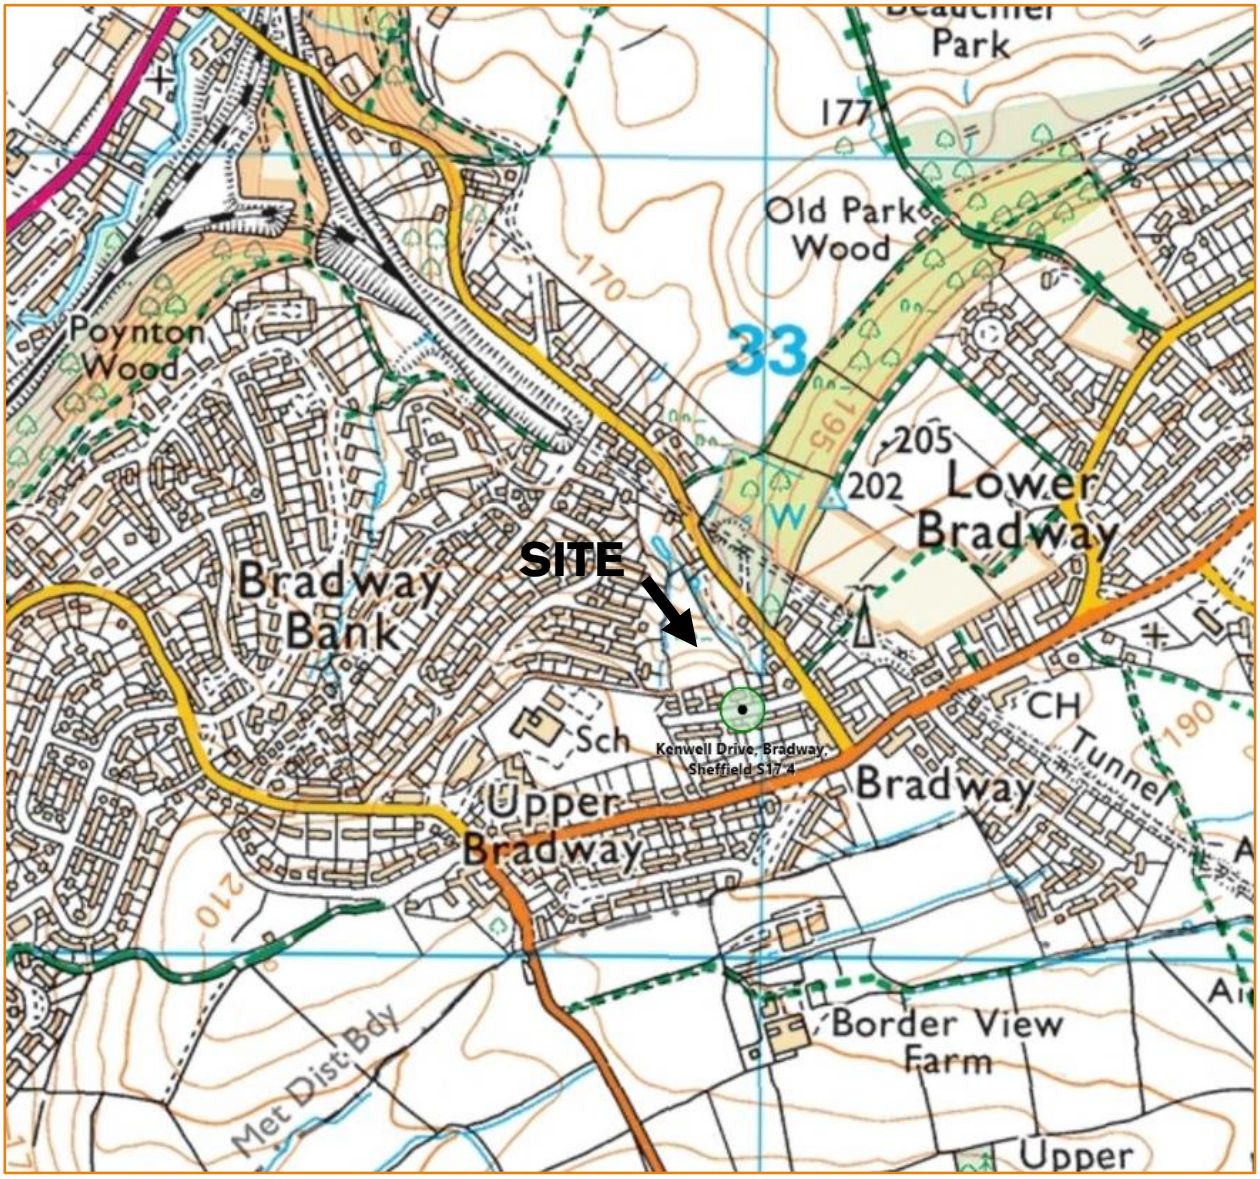

Figure 1: general site location

2. The proposed scheme has evolved through pre-application discussions with Sheffield City Council, who are both the local planning and highway authority. Those discussions were informed by the preliminary layouts of the development. They were also informed by an Access Appraisal report prepared by ADC Infrastructure[1] that examined all the transport elements of the scheme, and in particular the access proposal. As a result, the City Council requested a Transport Statement be produced to support the planning application.

3. The NPPF[2] says:

> "*In assessing sites that may be allocated for development in plans, or specific applications for development, it should be ensured that:*

[1] Access Appraisal, ADC Infrastructure, 1/08/2018 (doc ref ADC1512-A-v3)
[2] Paragraph 108 and 109, National Planning Policy Framework, Department for Communities and Local Government, February 2019

- *appropriate opportunities to promote sustainable transport modes can be – or have been – taken up, given the type of development and its location;*
- *safe and suitable access to the site can be achieved for all users, and*
- *any significant impacts from the development on the transport network (in terms of capacity and congestion), or on highway safety, can be cost effectively mitigated to an acceptable degree."*

"Development should only be prevented or refused on highways grounds if there would be an unacceptable impact on highway safety, or the residual cumulative impacts on the road network would be severe."

4. This Transport Statement therefore examines those key topics in a proportionate manner to demonstrate that the development should not be prevented on highways grounds.

Proposed development

5. The planning application seeks consent for an 80 bed care home (C2 use) accessed from Twentywell Lane. A plan showing the landscape proposals is in **Appendix A** and an extract is below (**Figure 2)**.

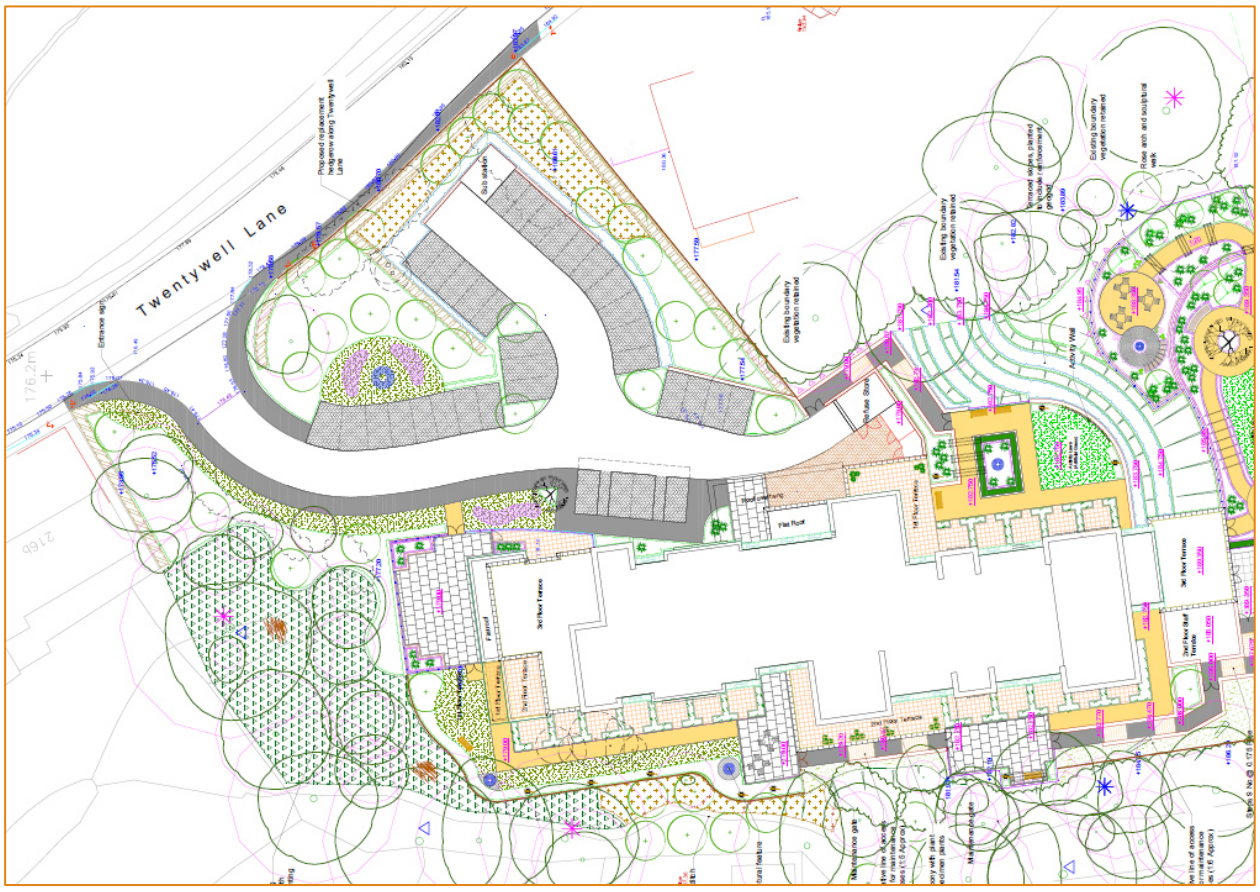

Figure 2: roof plan of the development proposal

6. The care home will be owned and operated by Cinnamon Care Collection[3]. They provide luxury care homes and retirement developments throughout the country.

7. The care home will have four storeys with the following accommodation, as shown on the internal layouts in **Appendix A**.

[3] https://www.cinnamoncc.com/

- ground floor 9 en-suite bedrooms
- first floor 26 en-suite bedrooms
- second floor 25 en-suite bedrooms
- third floor 20 en-suite bedrooms
- there is a dining room and lounge on each floor, as well as rooms for nurses, drugs and assisted bathrooms
- the ground floor includes a café, cinema, kitchen, laundry, office and storage rooms.

8. Externally, there will be 34 car parking spaces, of which four would be disabled spaces.

9. The development is not yet consented, or built, and therefore operational details are only forecasts. Nevertheless, Cinnamon Care Collection have considerable experience of operating their care homes and have therefore provided the following details to assist in the production of this report.
   - 33 members of staff, all full time, but working different hours to provide 24 hour cover:
     - 18 carers
     - 3 kitchen
     - 3 laundry
     - 4 management
     - 3 admin
     - 2 maintenance
   - managing staff travel demand:
     - staff car sharing is encouraged and staff in existing homes car share
     - some staff use bikes and bike shelters are provided as part of the scheme
     - cycle to work schemes are at the manager's discretion
     - some help is provided for public transport on an ad-hoc basis
   - 3 refuse collections a week
   - 2/3 vehicles a day for other deliveries (laundry, catering, ambulances)
   - there are no restrictions on who can occupy the home, although the care offered will be residential and includes those with dementia

Proposed access

10. Access by all modes of transport will be via the access junction on Twentywell Lane, where there is already an access bellmouth (**Figure 3**).

Figure 3: the existing access bellmouth on Twentywell Lane

11. Leaving the kerblines unchanged gives a 5.5m wide access carriageway. A 2m wide footway will be added on both sides of the access carriageway. These dimensions accord with the South Yorkshire Residential Design Guide, and are suitable for accesses serving up to 750 houses. They are therefore suitable for the care home.

12. Twentywell Lane is a C class road with a 30mph speed limit. It slopes steeply past the site, and there is a flashing vehicle activated sign warning drivers who exceed 30mph. This would indicate that downhill speeds are in excess of 30mph.

13. The visibility splays at an access should be measured from a 2.4m setback. Acceptable distance depends on the passing speeds of traffic. 85th percentile speeds of 30mph require a stopping sight distance of 43m, while the distance for 40mph is 65m.

14. In this case, the visibility at the existing bellmouth is in excess of 43m in both directions. Emerging from the access and looking left, more than 80m is achievable (**Figure 4**). Looking right, around 80m is achievable. The crest of the hill is over 100m away, and so the constraint is the ownership boundary (**Figure 5**).

15. The current bellmouth is therefore in the most appropriate location on Twentywell Lane for the development proposal, allowing acceptable visibility in both directions. This is further demonstrated on **Drawing ADC1512-DR-001-P1**, which shows the access design. It also shows the tracking of a large refuse vehicle, the largest vehicle that will access the development, coming in to the site, turning and leaving in a forward gear.

16. Overall, a safe and suitable access can be provided to the proposed development on Twentywell Lane.

Figure 4: top: visibility to the left from the access; and bottom: looking back towards the access from 43m away (note the visible car bonnet at the access)

Figure 5: top: visibility to the right from the access; and bottom: looking back towards the access from 65m away (note the visible car at the access bellmouth)

Sustainable travel

17. The nearest bus route is Bradway Road, where the bus stops are either side of Twentywell Lane. The stops are around 370m from the development's entrance and therefore within walking distance (**Figure 6**).

Figure 6: bus stops on Bradway Road, and the small parade of shops at the southern end of Twentywell Lane

18. Four bus services use these nearest stops:
    - Service 725 is a school service operated by First South Yorkshire
    - Service M17 operated by Hulleys of Baslow
        - hourly service between Dore and Jordanthorpe
        - 0950 to 1650 Monday to Friday, 0950 to 1450 Saturday with no service on Sunday
    - Service 24/25 jointly operated by First South Yorkshire and Stagecoach[4] (**Figure 7**)
        - every 12 minutes between Bradway and Woodhouse, via the city centre
        - 0457 to 2305 Monday to Saturday, on Sunday the services runs from 0605 to 2305 at a half-hourly frequency
        - full details are in **Appendix B**

19. Hence, the accessibility of the care home by bus would be excellent.

[4] https://www.firstgroup.com/south-yorkshire/routes-and-maps/route-maps

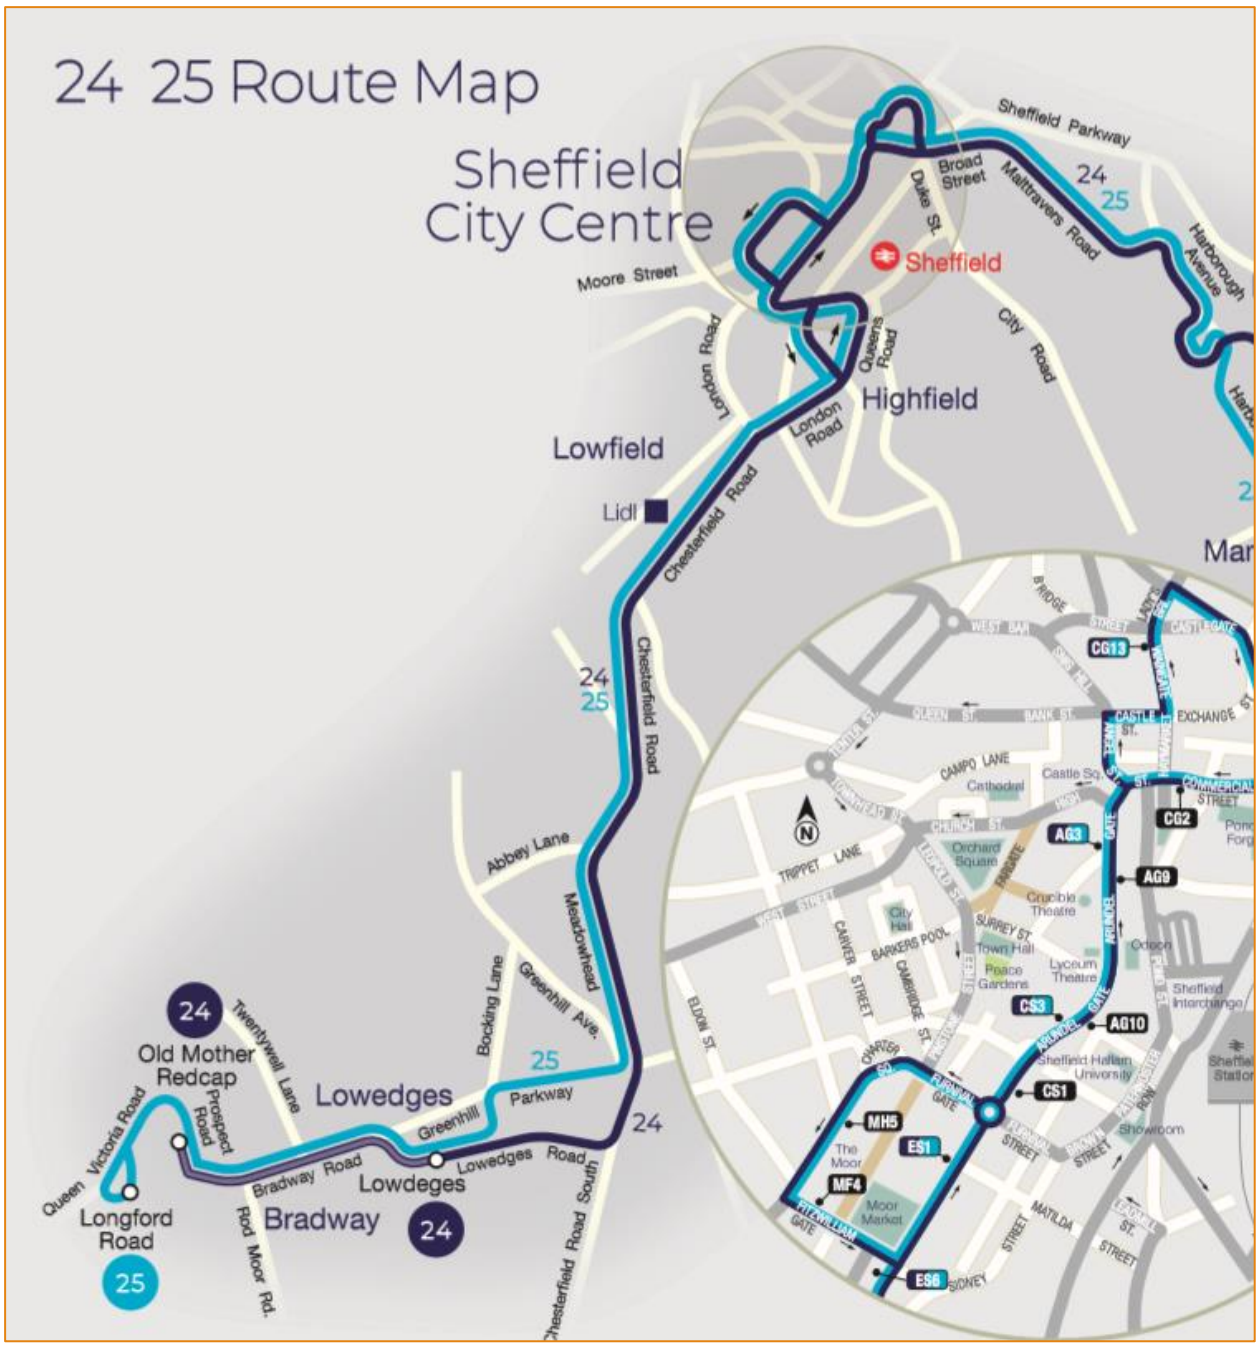

Figure 6: route of bus service 24/25

20. There is a large residential population within walking and cycling distance of the development. **Figure 7** shows catchments of 1km and 2km, suitable for walking, within which there are numerous amenities. Nearby there is the parade of shops at the southern end of Twentywell Lane that includes a florist, beauty therapist and hairdresser, greengrocers, butchers, coffee shop, and others. Around the corner on Bradway Road is a Sainsbury's convenience store, deli, Chinese takeaway and other shops. Dore and Totley railway station would be 1km from the development.

21. There would be a continuous footway from the development, along the western side of Twentywell Lane, to give access to the local shops. For those, such as staff, walking longer distances, there is a good pedestrian network throughout the area reflecting the urban location, with controlled crossings at key points. The development includes cycle shelters and showers and changing facilities will be available.

22. The development is in a sustainable location, accessible by sustainable modes of transport.

Figure 7: 1km and 2km crow fly walking distances from the access on Twentywell Lane

Traffic generation

23. To determine the amount of traffic that would be generated by the care home, TRICS 7.6.3 was interrogated, as follows:
    - select Category 05 (Health), subcategory F (care home (elderly residential))
    - deselect regions in Ireland and Greater London
    - deselect weekend surveys
    - select vehicle trip rates, per resident
    - leave the default number of residents (17-180), and location types

24. The above process gave 15 sites with surveys, and the morning (8-9am) and evening (5-6pm) peak hour trip rates were ranked in order (**Figure 8**). The 85th percentile trip rates were extracted and are shown in the table below, along with the traffic generation from 80 beds.

	arrive	depart	2way
trip rate – vehicles per resident			
AM peak hour (8-9am)	0.159	0.058	0.217
PM peak hour (5-6pm)	0.051	0.141	0.192
traffic generation – 80 beds = 80 residents			
AM peak hour	13	5	18
PM peak hour	4	11	15

Rank order for: **Number of residents**
Calculated on: **TOTALS**
Time Range: **08:00-09:00**
Time Range: 17:00-18:00

Warning **Using 85th and 15th percentile highlighted trip rates in data sets of under 20 surveys is not recommended by TRICS, and may be misleading.**

Total: **15**
85th Percentile = no. 3 ES-05-F-02 Tot: 0.217
15th Percentile = no. 13 SF-05-F-01 Tot: 0.000

Median Values	
Arrivals	0.050
Departures	0.050
Totals	0.100*

Mean Values	
Arrivals	0.060
Departures	0.053
Totals	0.112*

Search

Rank	Site Ref	Description	Town/City	RESIDE	Day	Date	Arrivals	Departures	Totals
1	WK-05-F-01	NURSING HOME	LEAMINGTON SPA	32	Thursday	25/10/12	0.094	0.219	0.313
2	DS-05-F-01	NURSING HOME	DERBY	70	Tuesday	21/10/14	0.157	0.114	0.271
3	ES-05-F-02	CARE HOME	HAILSHAM	69	Wednesday	13/07/16	0.159	0.058	0.217
4	NT-05-F-02	NURSING HOME	NEAR NOTTINGHAM	34	Monday	14/11/16	0.059	0.088	0.147
5	NY-05-F-05	NURSING HOME	RICHMOND	37	Monday	04/03/19	0.081	0.054	0.135
6	EX-05-F-01	NURSING HOME	SOUTHEND-ON-SEA	17	Thursday	24/10/13	0.059	0.059	0.118
7	WG-05-F-01	NURSING HOME	WOKINGHAM	58	Tuesday	20/11/12	0.069	0.034	0.103
8	SR-05-F-01	NURSING HOME	DUNBLANE	60	Wednesday	18/06/14	0.050	0.050	0.100
9	HC-05-F-01	CARE HOME	SOUTHAMPTON	42	Tuesday	24/11/15	0.048	0.048	0.096
10	TW-05-F-03	NURSING HOME	GATESHEAD	52	Thursday	02/05/19	0.058	0.019	0.077
11	GM-05-F-03	NURSING HOME	ROCHDALE	30	Wednesday	29/05/13	0.033	0.033	0.066
12	SW-05-F-01	NURSING HOME	SWANSEA	78	Wednesday	11/12/13	0.026	0.013	0.039
13	SF-05-F-01	CARE HOME	IPSWICH	17	Friday	18/09/15	0.000	0.000	0.000
14	LC-05-F-02	NURSING HOME	BLACKPOOL	31	Tuesday	27/09/16	0.000	0.000	0.000
15	HF-05-F-02	NURSING HOME	ST ALBANS	25	Tuesday	01/10/13	0.000	0.000	0.000

Rank order for: **Number of residents**
Calculated on: **TOTALS**
Time Range: 08:00-09:00
Time Range: **17:00-18:00**

Warning **Using 85th and 15th percentile highlighted trip rates in data sets of under 20 surveys is not recommended by TRICS, and may be misleading.**

Total: **15**
85th Percentile = no. 3 SW-05-F-01 Tot: 0.192
15th Percentile = no. 13 HF-05-F-02 Tot: 0.000

Median Values	
Arrivals	0.024
Departures	0.071
Totals	0.095*

Mean Values	
Arrivals	0.041
Departures	0.073
Totals	0.115*

Search

Rank	Site Ref	Description	Town/City	RESIDE	Day	Date	Arrivals	Departures	Totals
1	WK-05-F-01	NURSING HOME	LEAMINGTON SPA	32	Thursday	25/10/12	0.125	0.188	0.313
2	ES-05-F-02	CARE HOME	HAILSHAM	69	Wednesday	13/07/16	0.072	0.188	0.260
3	SW-05-F-01	NURSING HOME	SWANSEA	78	Wednesday	11/12/13	0.051	0.141	0.192
4	WG-05-F-01	NURSING HOME	WOKINGHAM	58	Tuesday	20/11/12	0.052	0.121	0.173
5	NY-05-F-05	NURSING HOME	RICHMOND	37	Monday	04/03/19	0.081	0.081	0.162
6	SR-05-F-01	NURSING HOME	DUNBLANE	60	Wednesday	18/06/14	0.050	0.067	0.117
7	LC-05-F-02	NURSING HOME	BLACKPOOL	31	Tuesday	27/09/16	0.065	0.032	0.097
8	HC-05-F-01	CARE HOME	SOUTHAMPTON	42	Tuesday	24/11/15	0.024	0.071	0.095
9	NT-05-F-02	NURSING HOME	NEAR NOTTINGHAM	34	Monday	14/11/16	0.029	0.059	0.088
10	DS-05-F-01	NURSING HOME	DERBY	70	Tuesday	21/10/14	0.029	0.057	0.086
11	TW-05-F-03	NURSING HOME	GATESHEAD	52	Thursday	02/05/19	0.038	0.038	0.076
12	SF-05-F-01	CARE HOME	IPSWICH	17	Friday	18/09/15	0.000	0.059	0.059
13	HF-05-F-02	NURSING HOME	ST ALBANS	25	Tuesday	01/10/13	0.000	0.000	0.000
14	GM-05-F-03	NURSING HOME	ROCHDALE	30	Wednesday	29/05/13	0.000	0.000	0.000
15	EX-05-F-01	NURSING HOME	SOUTHEND-ON-SEA	17	Thursday	24/10/13	0.000	0.000	0.000

Figure 8: trips rates from TRICS for the AM (top) and PM (bottom) peak hours

25. To sense check these numbers, as explained above, the development will have 33 members of staff, although they will work differing hours. The carers make up the largest proportion of the staff and are required to cover a 24 hour period, so it can be assumed that a third of them might come and go during the peak hours. That means a daytime attendance of around 21 members of staff. Assuming most of these come and go in the peak hours, all travelling by car, the traffic generation figures are demonstrated to be reasonable.

26. The development would therefore generate a maximum of 18 two-way traffic movements in a peak hour. That traffic would split at the access, and based on an overview of the surrounding population areas, the split is likely to be roughly even. Therefore, there would be up to 9 additional vehicles either side of the access, an average of one vehicle every 6.6 minutes. That level of increase would not materially alter the conditions on the local highway network.

27. Crashmap shows no accidents having occurred on Twentywell Lane in the five years from 2014 to 2018 (**Figure 9**). Therefore, there is no existing accident problem on the local highway

network. Given the modest increase in traffic an accident problem would not be introduced. Hence the development would not have an adverse impact on highway safety or capacity.

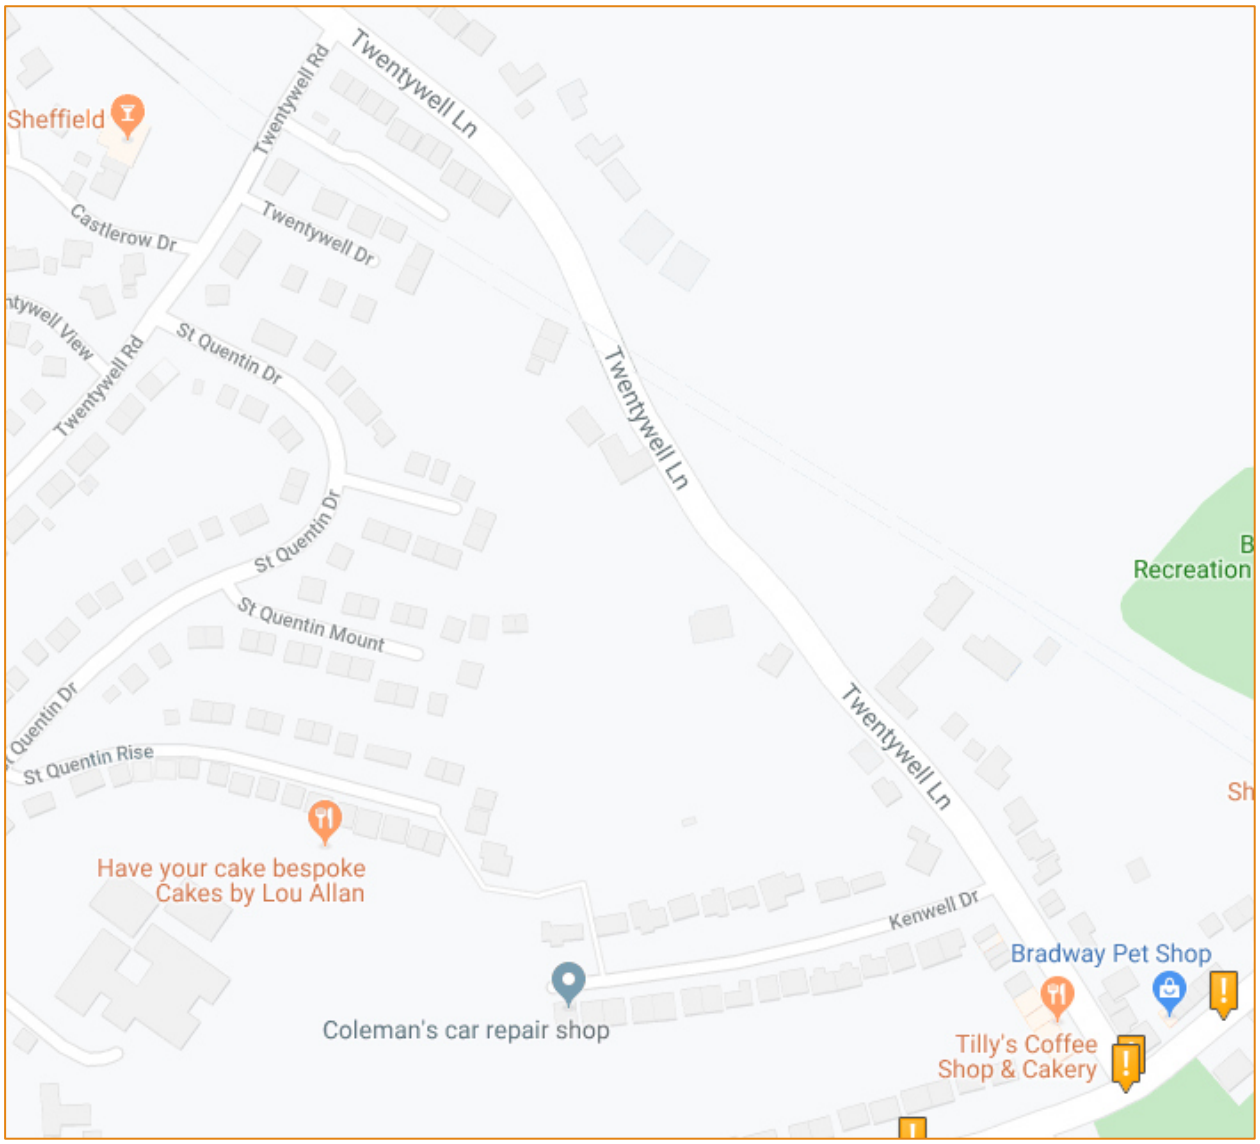

Figure 9: Crashmap extract showing the five year accident record (2014 to 2018)

Parking

28. The City Council's car parking guidelines (information sheet 3) doesn't include care homes, and requires a bespoke assessment. Cinnamon Care Collection are used to operating care homes throughout the country and they believe the number of car parking spaces to be appropriate.

29. Re-examining the TRICS sites referred to in the trip generation exercise, the five largest sites are listed below:

care home location	residents	parking spaces
Swansea	78	11
Derby	70	23
Hailsham	69	31
Dunblane	60	20
Wokingham	58	20

30. From these figures, a provision of 34 car parking spaces for 80 beds would be appropriate. To sense check that, a first principles approach can be adopted, like with the traffic generation. As explained at para 25, it could be assumed that there will be a daytime attendance of up to 21 staff, and as a worst case all would have driven. That would leave a further 13 spaces for visitors' cars, or one per six residents (80/13), which seems more than plenty.

Summary and conclusions

31. Cinnamon Care Collection wish to build a new 80 bed care home and this Transport Statement has been produced to support their planning application. The proposed development site is on Twentywell Lane in Bradway, a suburb of Sheffield. It is a sustainable location with an excellent bus service within walking distance. There is a parade of shops within 500m of the site. Cycle shelters will be provided in the development and there will be showers and changing facilities available. The development would be accessible by sustainable modes of transport.

32. The development will be accessed via the existing bellmouth on Twentywell Lane. Sufficient visibility can be achieved and the largest vehicles likely to use the access would be able to enter, turn and exit safely. Hence, safe and suitable access can be provided.

33. Sufficient car parking will be provided to cater for staff and residents, based on Cinnamon Care Collection's experience, the results of an analysis using TRICS, and a first principles examination of the attendance of staff.

34. The care home will employ 33 staff working different hours. It will generate traffic increases of up to 9 additional vehicles on the roads either side of the access in a peak hour. There is no accident problem on Twentywell Lane and the modest increase in traffic will not introduce one. Hence conditions will not materially alter and there would be no adverse impact on highway safety or the capacity of the local highway network.

35. Overall, the proposed development would accord with the requirements of the NPPF and should not be prevented on highways grounds.

DRAWINGS

ADC1512-DR-001-P1
ACCESS DESIGN

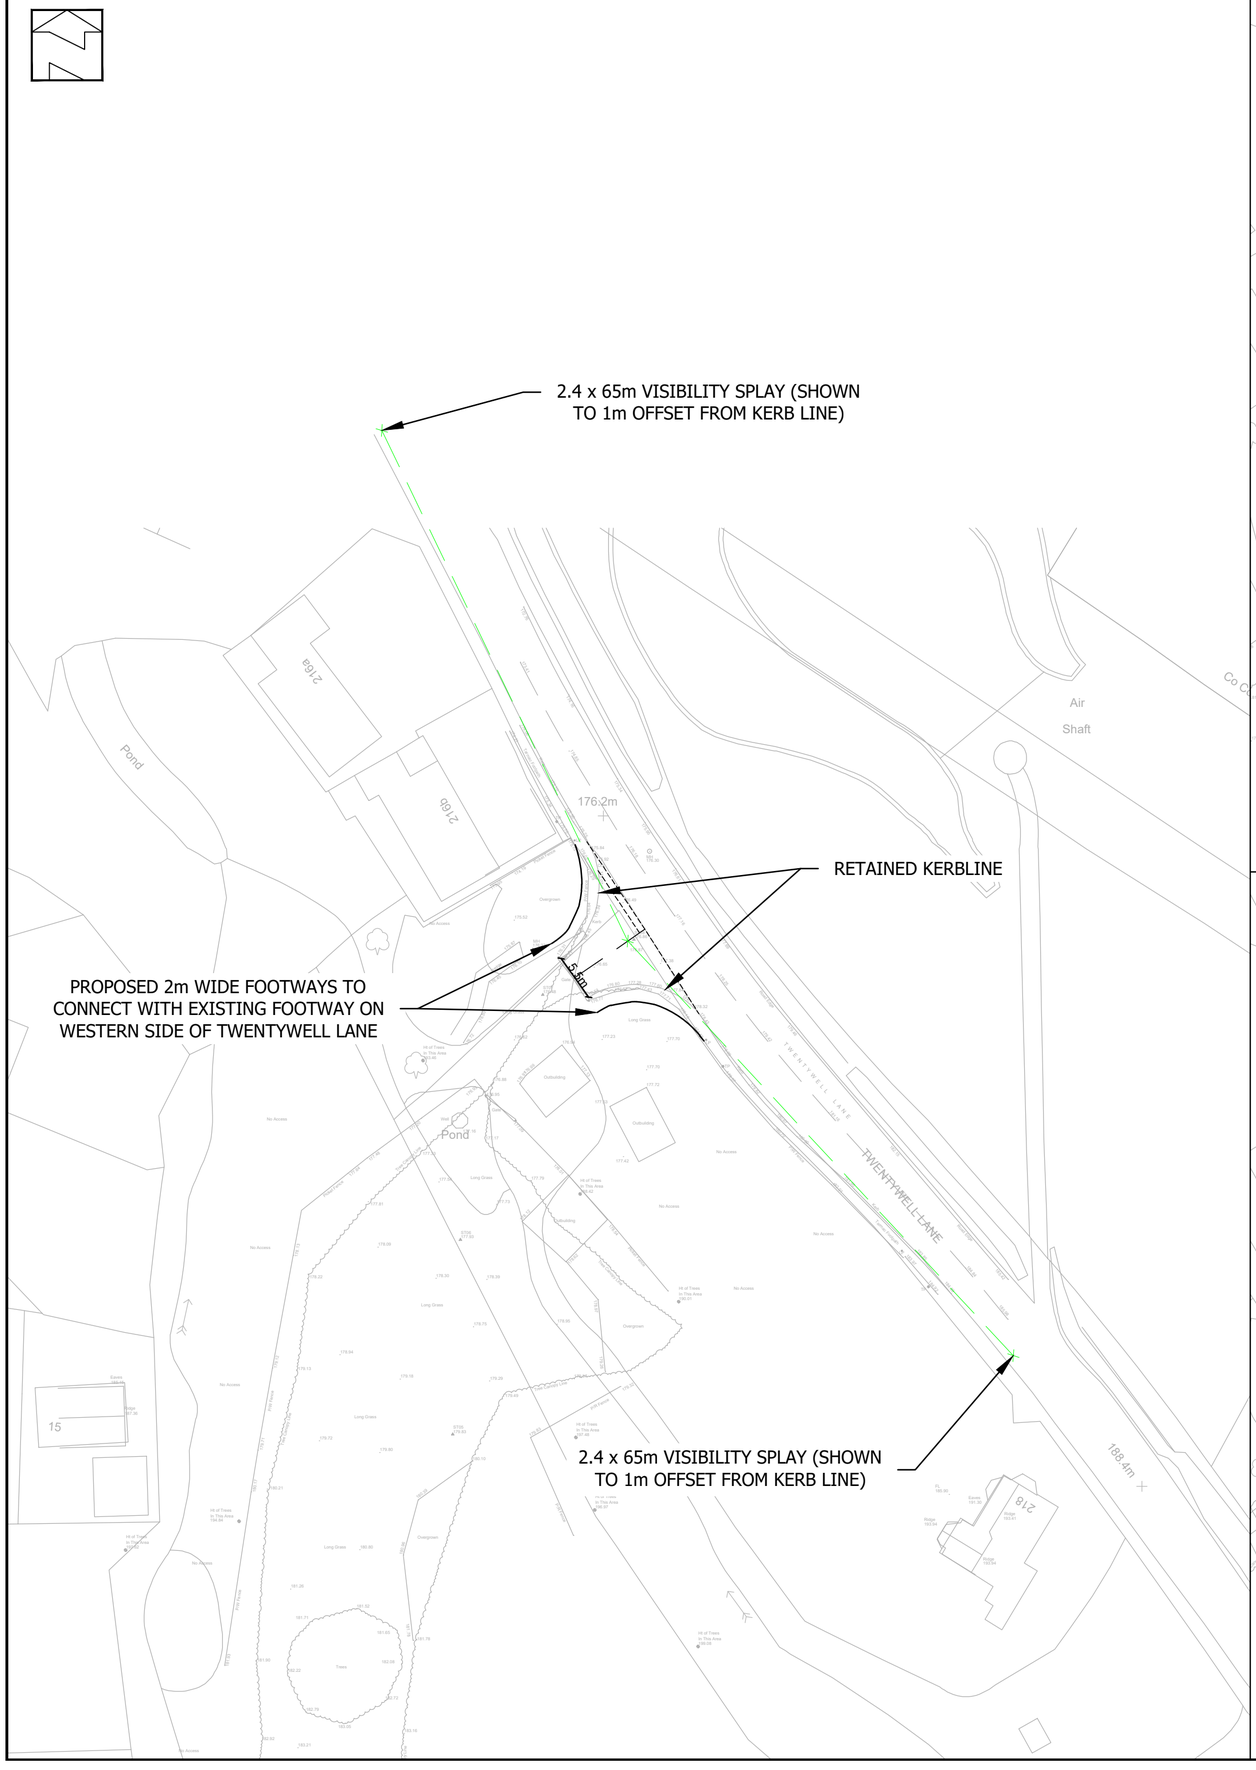

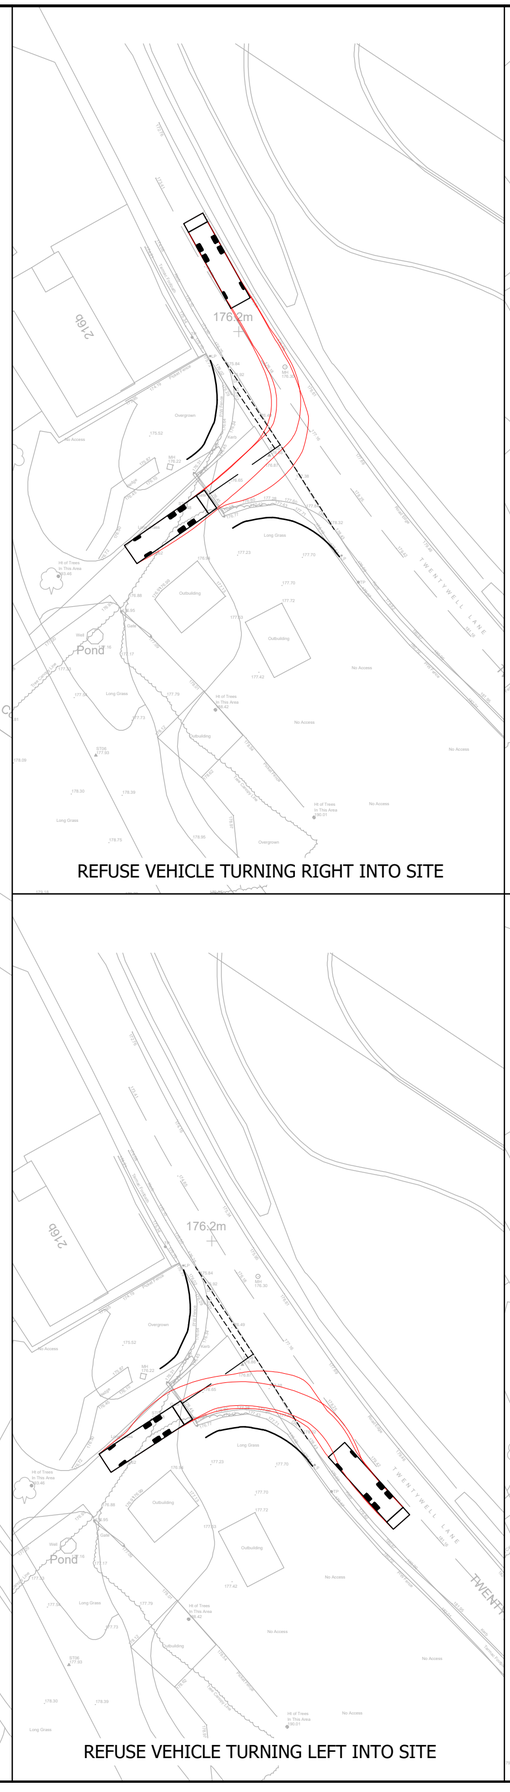

REFUSE VEHICLE TURNING RIGHT INTO SITE

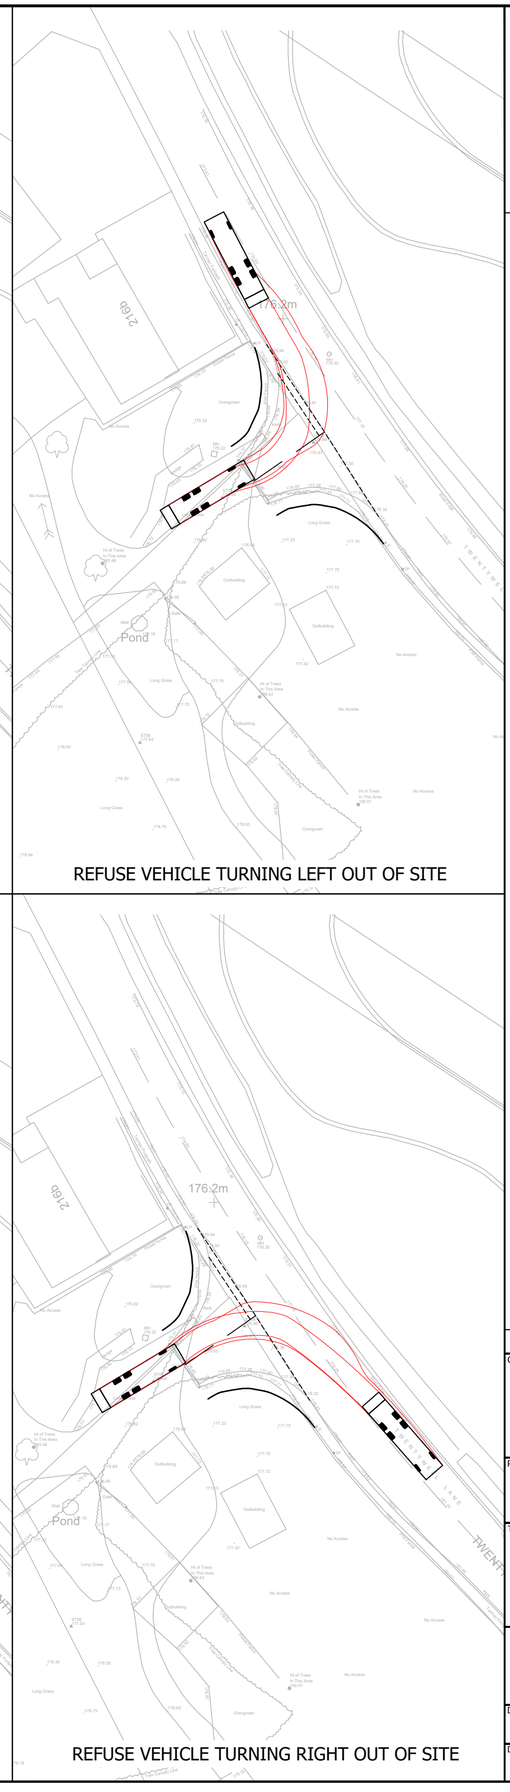

REFUSE VEHICLE TURNING LEFT OUT OF SITE

REFUSE VEHICLE TURNING LEFT INTO SITE

REFUSE VEHICLE TURNING RIGHT OUT OF SITE

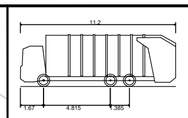

Phoenix 2 Duo (P2-15W with Elite 6x4 chassis)	
Overall Length	11.200m
Overall Width	2.530m
Overall Body Height	3.751m
Min Body Ground Clearance	0.304m
Track Width	2.500m
Lock to lock time	4.00s
Kerb to Kerb Turning Radius	9.500m

Rev	Description	Date

Client:

Cinnamon Care Collection

Project:

Proposed Care Home Development
Twentywell Lane, Bradway

Title:

Access Junction Layout and Swept Path Analysis of Refuse Vehicle

ADC INFRASTRUCTURE

Drg Size:	Scale:	Date:
A2	1:500	05/12/2019

Drg No: ADC1512-DR-001

Rev: P1

APPENDIX A

PLANS OF THE DEVELOPMENT PROPOSAL

Landscape Proposals

Scale 1:250 @ A1

Twentywell Lane

Entrance sign

Existing planting strengthened with understorey planting

Proposed replacement hedgerow along Twentywell Lane

1st Floor Terrace

2nd Floor Terrace

3rd Floor Terrace

Flat roof

Sub station

Existing ditch

Sculptural feature

Maintenance gate

Indicative line of access route for maintenance purposes (1:5 Approx)

Raised balcony with plant pots and specimen plants

Maintenance gate

Existing boundary vegetation retained

Indicative line of access route for maintenance purposes (1:6 Approx)

Steps 9 No @ 0.175 Rise

Emergency exit steps from second floor staff garden

Steps 9 No @ 0.175 Rise

Greenhouse

Shed

Indicative line of access route for maintenance purposes (1:6 Approx)

Bare earth for growing

Espalier fruit trees on wire frame

Refuse Store

Flat Roof

Roof Terrace

Existing boundary vegetation retained

Upper garden retained as existing

Existing boundary vegetation retained

Terraced slopes, planted to include reinforcement geogrid

Activity Wall

Activity Lawn (Artificial Grass)

Existing boundary vegetation retained

Rose arch and sculptural walk

2nd Floor Staff Terrace

3rd Floor Terrace

Growing Garden

Gazebo

Activity Lawn (Artificial Grass)

Covered seats

1.2m High metal bow top fence to boundary

Issues

Key

SOFTWORKS KEY

- Existing trees to be retained with Root Protection Areas indicated
- Existing tree and shrub groups to be retained
- Existing individual tree and shrub planting to be removed
- Proposed feature trees
- Proposed trees (Standard, ANS)
- Proposed feature trees including multistemmed trees (Small)
- Proposed specimen shrubs
- Proposed mixed species native shrub planting with feathered trees. Plants at 1.0m centres
- Proposed understorey shrub planting to strengthen existing boundaries. Plants to be pit planted at c. 2.5m centres to infill gaps
- Proposed low-medium height shrub planting
- Proposed low-medium height sensory shrub planting (plants with high sensory attributes (e.g. Lavender, Lamb's Ears, Sage, Rosemary, Coneflower)
- Proposed ground cover shrub planting
- Proposed low evergreen hedgerow such as Euonymus 'Jean Hugues', maintained to a height of 900mm
- Proposed mixed species native hedgerow, double staggered row
- Proposed climbing shrubs positioned adjacent to walls
- Proposed mown grass areas
- Proposed rough grass understorey
- Proposed bulbs within mown grass

HARWORKS SURFACING KEY

- Proposed Asphalt footpaths with PCC Pin kerb edge to pedestrian walkway/areas around the Care Home
- Proposed Resin Bound Gravel surfaced footpaths with Metal edging
- Proposed 'semi-private areas' 450x450mm slab paving, buff colour, laid stack bond with pin kerb edge
- Proposed seating/dining spaces to care home - feature paving 600x300mm slab paving, natural colour, laid staggered bond with a single row of 100x100mm setts to edge
- Proposed feature sett paving - 100x100mm setts
- Proposed tarmac - black top access road
- Proposed parking bays - permeable paving to engineers details (to be confirmed)
- Proposed block paving to cycle parking area - 200x100mm blocks - non-permeable

ARTIFACTS AND FEATURES KEY

- Proposed garden features - sculptures/water features - to provide sensory stimulation and focal point within gardens
- Proposed timber sculptures within rose walk sensory garden
- Proposed bird feeding stations containing bird feeders and bird baths
- Proposed raised timber planters within growing area Ht varies 600mm and 900mm height. Growing area in addition to contain secure compost bins, greenhouse and picnic benches for potting up activities.
- Proposed timber pergola and rose arches.
- Proposed fixed timber seat with armrests and backrests
- Proposed curved timber benches
- Proposed non-fixed seating area with tables
- Proposed timber gazebo

LEVEL INFORMATION

- +182.82 Existing levels
- +183.95 Proposed levels
- Proposed slopes

BOUNDARY TREATMENT AND RETAINING WALLS

Refer to drawing B19068.201

- Proposed retaining wall of varying heights. Refer to architects details
- Proposed 1.2m high timber post and 3 rail fence
- Proposed glass balustrade above retaining wall 1.5m high
- Proposed metal vertical railing 1.8m high
- Proposed metal vertical railing 1.2m high on 0.6m high brick wall
- Proposed metal bow top fencing 1.2m high

ECOLOGICAL ENHANCEMENTS - Refer to Ecological report for full details

- Proposed hibernaculum, 0.5m high x 2m x 2m.
- Proposed Bird boxes x5 1B Schwegler Bird Boxes attached to existing trees
- Proposed Bat boxes, x3 Schwegler Bat Boxes attached to existing trees
- Proposed Hedgehog Refugia

Note:
For Planning Application Boundary refer to Architects plan

Drawing/Document References:

- Topographical survey as completed by HH Surveys dated 13.06.2016
- Tree Survey as completed by AWA dated May 2018.
- Ecological Impact Assessment by Brindle and Green dated November 2018
- Architectural Floor Plans dated 10.01.2020 as completed by Harris Irwin
- Drainage strategy Report as completed by Arc engineers dated December 2019

Rev A: Minor amendments following comments from architect and design team. DT 28.01.2020

Letter	Revision	By	Date

thelandscapepartnership
landscape architecture urban design environmental planning

Project
Twentywell Lane, Sheffield
Care Home

Drawing
Landscape Proposals

Status
Planning

Bedford	01234 261315	☒
Woodbridge	01394 380509	☐
London	020 7252 0002	☐
Norwich	01603 230777	☐

Job No.	B19068
Dwg. No.	102A
Scale	1:250@A1
Drawn	DT
Checked	WW
Date	15.01.2020

Do not scale off drawing. All dimensions & Levels are to be checked on site. Any discrepancies must be reported to the landscape architect immediately.
Copyright THE LANDSCAPE PARTNERSHIP LTD

North

NOTES

Do not scale this drawing.

All dimensions are in millimetres unless stated otherwise.

This drawing is to be read in conjunction with all other relevant drawings and specifications.

The copyright of this drawing is vested in Harris Irwin Associates Ltd. and must not be copied or reproduced without the written consent of a Director.

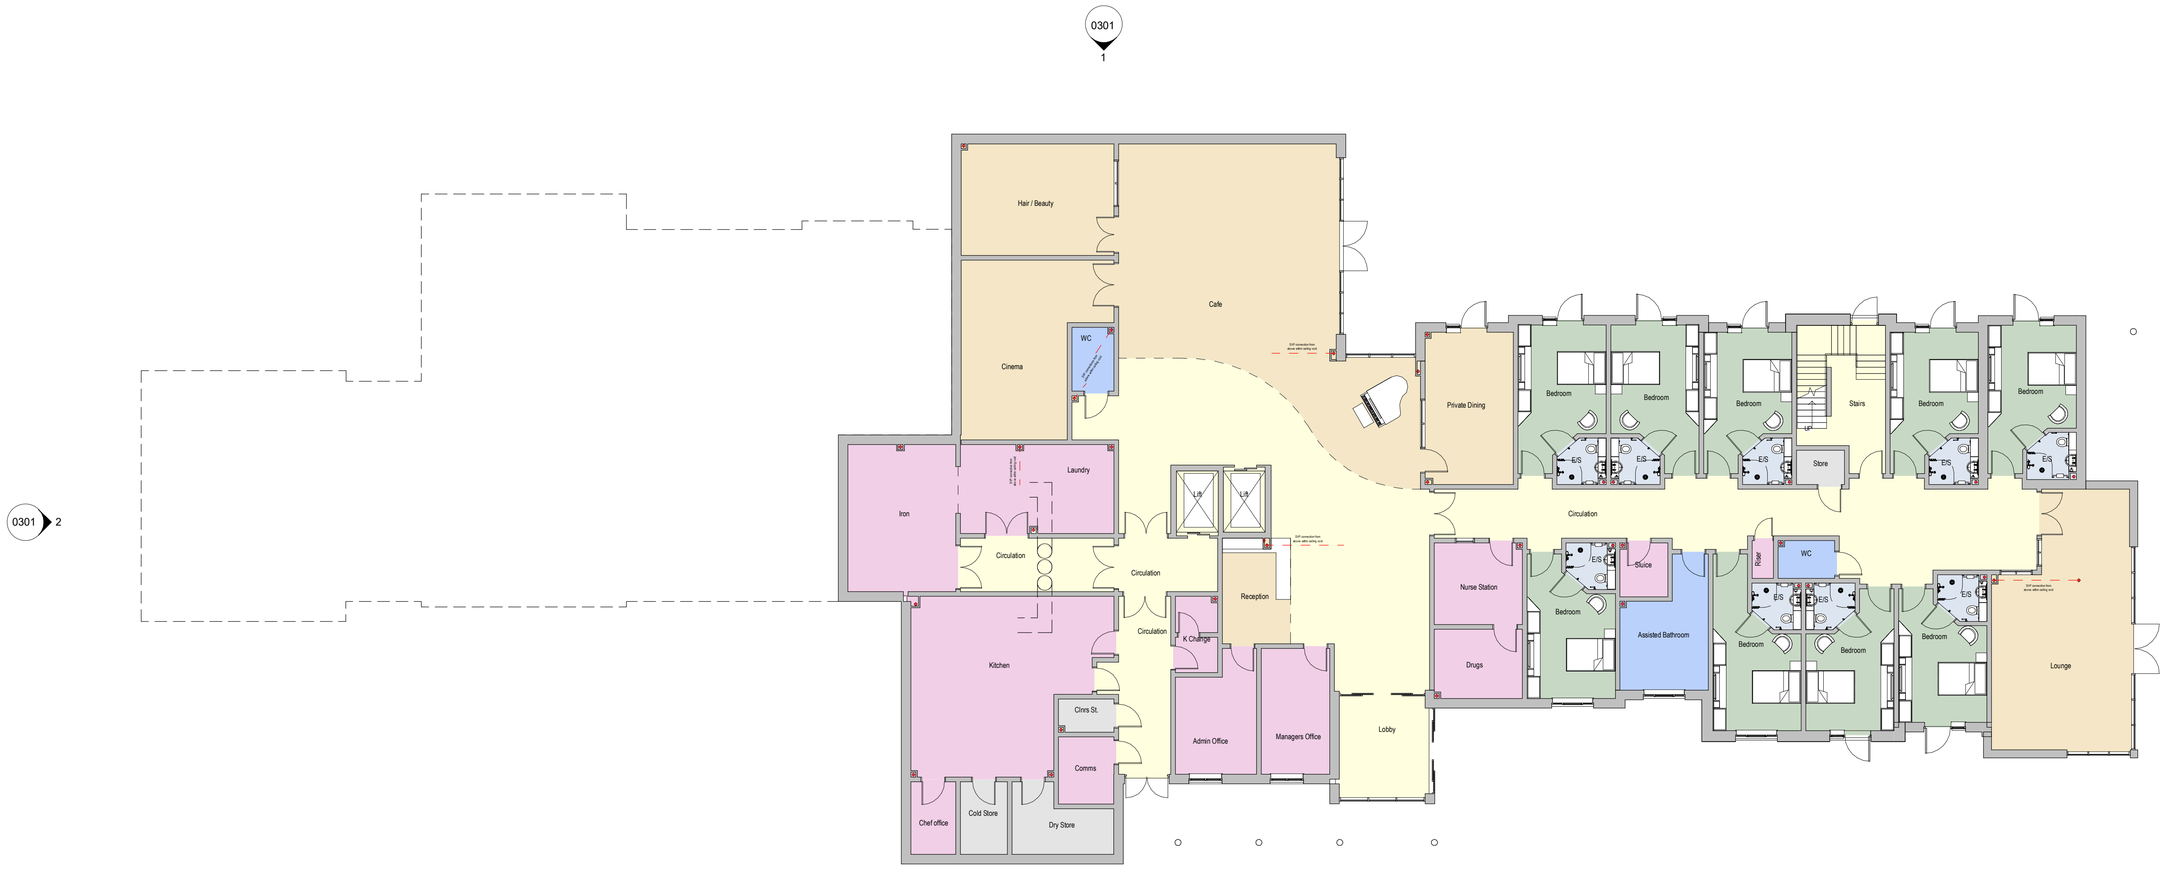

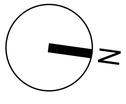

00 Ground Floor

1 : 125

Room Type key

- Bedroom
- Circulation
- Dayspace
- Ensuite
- Sanitary
- Staff
- Storage

0m 2.5m 5m 7.5m 10m 12.5m

VISUAL SCALE 1:125 @ A1

Zoning Key

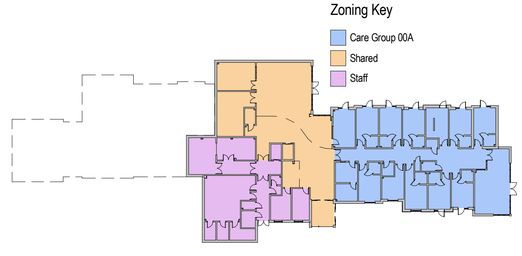

Rev	Date	Description	Drawn By	Checked By
P6	29/01.00	Private Dining relocated and Issued for Planning Submission	RSW	RSW
P5	17/01.00	Issue for client comment/approval	RSW	RSW
P4	10/01.00	Lifts moved, Private Dining to Ground Floor	RSW	RSW

harrisirwin
architects & designers
Aske Stables, Aske, Richmond, North Yorkshire. DL10 5HG
t: 01748 825675
e: enquiries@harrisirwin.com
w: www.harrisirwin.com

Project:
Care Home
Twentywell Lane,
Bradway,
Sheffield.

Client:
CINNAMON LUXURY CARE

Drawing Title:
Proposed Ground Floor Layout

For Planning Submission

HIA Project Number	Scale @ A1	Suitability
2521	As indicated	D0

Project	Originator	Volume	Level	Type	Role	Number
2521	HIA	01	00	DR	A	0201

NOTES

Do not scale this drawing.

All dimensions are in millimetres unless stated otherwise.

This drawing is to be read in conjunction with all other relevant drawings and specifications.

The copyright of this drawing is vested in Harris Irwin Associates Ltd. and must not be copied or reproduced without the written consent of a Director.

N

01 First Floor

1 : 125

Room Type key

- Bedroom
- Circulation
- Dayspace
- Ensuite
- Sanitary
- Staff
- Storage
- Terrace

0m 2.5m 5m 7.5m 10m 12.5m

VISUAL SCALE 1:125 @ A1

Zoning Key

- Care Group 01A
- Staff

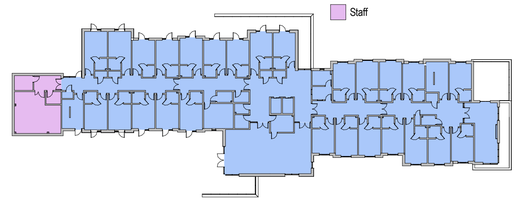

Rev	Date	Description	Drawn By	Checked By
P6	25/01/20	Issued for Planning Submission	RSW	RSW
P5	17/01/20	Issue for client comment/approval	RSW	RSW
P4	10/01/20	Lifts moved, Private Dining to Ground Floor	RSW	RSW
P3	03/12/19	Draft Issue	RSW	RSW

harrisirwin
architects & designers
Aske Stables, Aske, Richmond, North Yorkshire. DL10 5HG
t: 01748 825675
e: enquiries@harrisirwin.com
w: www.harrisirwin.com

Project:
Care Home
Twentywell Lane,
Bradway,
Sheffield.

Client:
CINNAMON LUXURY CARE

Drawing Title:
Proposed First Floor Layout

For Planning Submission

HIA Project Number	Scale @ A1	Suitability
2521	As indicated	D0

Project	Originator	Volume	Level	Type	Role	Number
2521	HIA	01	01	DR	A	0211

NOTES

Do not scale this drawing.

All dimensions are in millimetres unless stated otherwise.

This drawing is to be read in conjunction with all other relevant drawings and specifications.

The copyright of this drawing is vested in Harris Irwin Associates Ltd. and must not be copied or reproduced without the written consent of a Director.

N

02 Second Floor

1 : 125

Room Type key

- Bedroom
- Circulation
- Dayspace
- Ensuite
- Sanitary
- Staff
- Storage
- Terrace

0m 2.5m 5m 7.5m 10m 12.5m

VISUAL SCALE 1:125 @ A1

Zoning Key

- Care Group 02A
- Staff

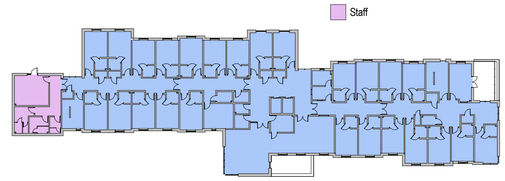

Rev	Date	Description	Drawn By	Checked By
P5	17/01/20	Issue for client comment/approval	RSW	RSW
P4	10/01/20	Lifts moved, Private Dining to Ground Floor	RSW	RSW
P3	03/12/19	Draft Issue	RSW	RSW
P2	25/07/19	General Amendements	KG	RMc

harrisirwin
architects & designers
Aske Stables, Aske, Richmond, North Yorkshire. DL10 5HG
t: 01748 825675
e: enquiries@harrisirwin.com
w: www.harrisirwin.com

Project:
Care Home
Twentywell Lane,
Bradway,
Sheffield.

Client:
CINNAMON LUXURY CARE

Drawing Title:
Proposed Second Floor Layout

For Planning Submission

HIA Project Number	Scale @ A1	Suitability
2521	As indicated	D0

Project	Originator	Volume	Level	Type	Role	Number
2521	HIA	01	02	DR	A	0221

NOTES

Do not scale this drawing.

All dimensions are in millimetres unless stated otherwise.

This drawing is to be read in conjunction with all other relevant drawings and specifications.

The copyright of this drawing is vested in Harris Irwin Associates Ltd. and must not be copied or reproduced without the written consent of a Director.

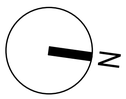

1
0302

03 Third Floor
1 : 125

Room Type key

- Bedroom
- Circulation
- Dayspace
- Ensuite
- Sanitary
- Staff
- Storage

0m 2.5m 5m 7.5m 10m 12.5m

VISUAL SCALE 1:125 @ A1

Zoning Key

- Care Group 03A

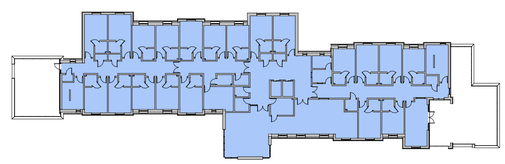

Rev	Date	Description	Drawn By	Checked By
P6	29/01/20	Issued for Planning Submission	RSW	RSW
P5	17/01/20	Issue for client comment/approval	RSW	RSW
P4	10/01/20	Lifts moved, Private Dining to Ground Floor	RSW	RSW
P3	03/12/19	Draft Issue	RSW	RSW

harrisirwin
architects & designers
Aske Stables, Aske, Richmond, North Yorkshire. DL10 5HG
t: 01748 825675
e: enquiries@harrisirwin.com
w: www.harrisirwin.com

Project:
Care Home
Twentywell Lane,
Bradway,
Sheffield.

Client:
CINNAMON LUXURY CARE

Drawing Title:
Proposed Third Floor Layout

For Planning Submission

HIA Project Number	Scale @ A1	Suitability
2521	As indicated	D0

Project	Originator	Volume	Level	Type	Role	Number
2521	HIA	01	03	DR	A	0231

APPENDIX B

BUS ROUTE AND TIMETABLE

Travel South Yorkshire

Bus service(s)

24 25

Valid from: 01 September 2019

Areas served

Woodhouse
Stradbroke
Richmond (25)
Manor Park
Sheffield
Heeley
Woodseats
Meadowhead
Lowedges
Bradway

Places on the route

Heeley Retail Park
Moor Market
SHU City Campus

What's changed

Service 24 - Buses will run every 12 minutes instead of every 15 minutes.

Service 25 - Change of operator on some journeys following award of tender for evening journeys. There will be some minor changes to the timetable.

Operator(s)

First Stagecoach

Some journeys operated with financial support from South Yorkshire Passenger Transport Executive

How can I get more information?

TravelSouthYorkshire @TSYalerts 01709 51 51 51

Bus route map for services 24 and 25

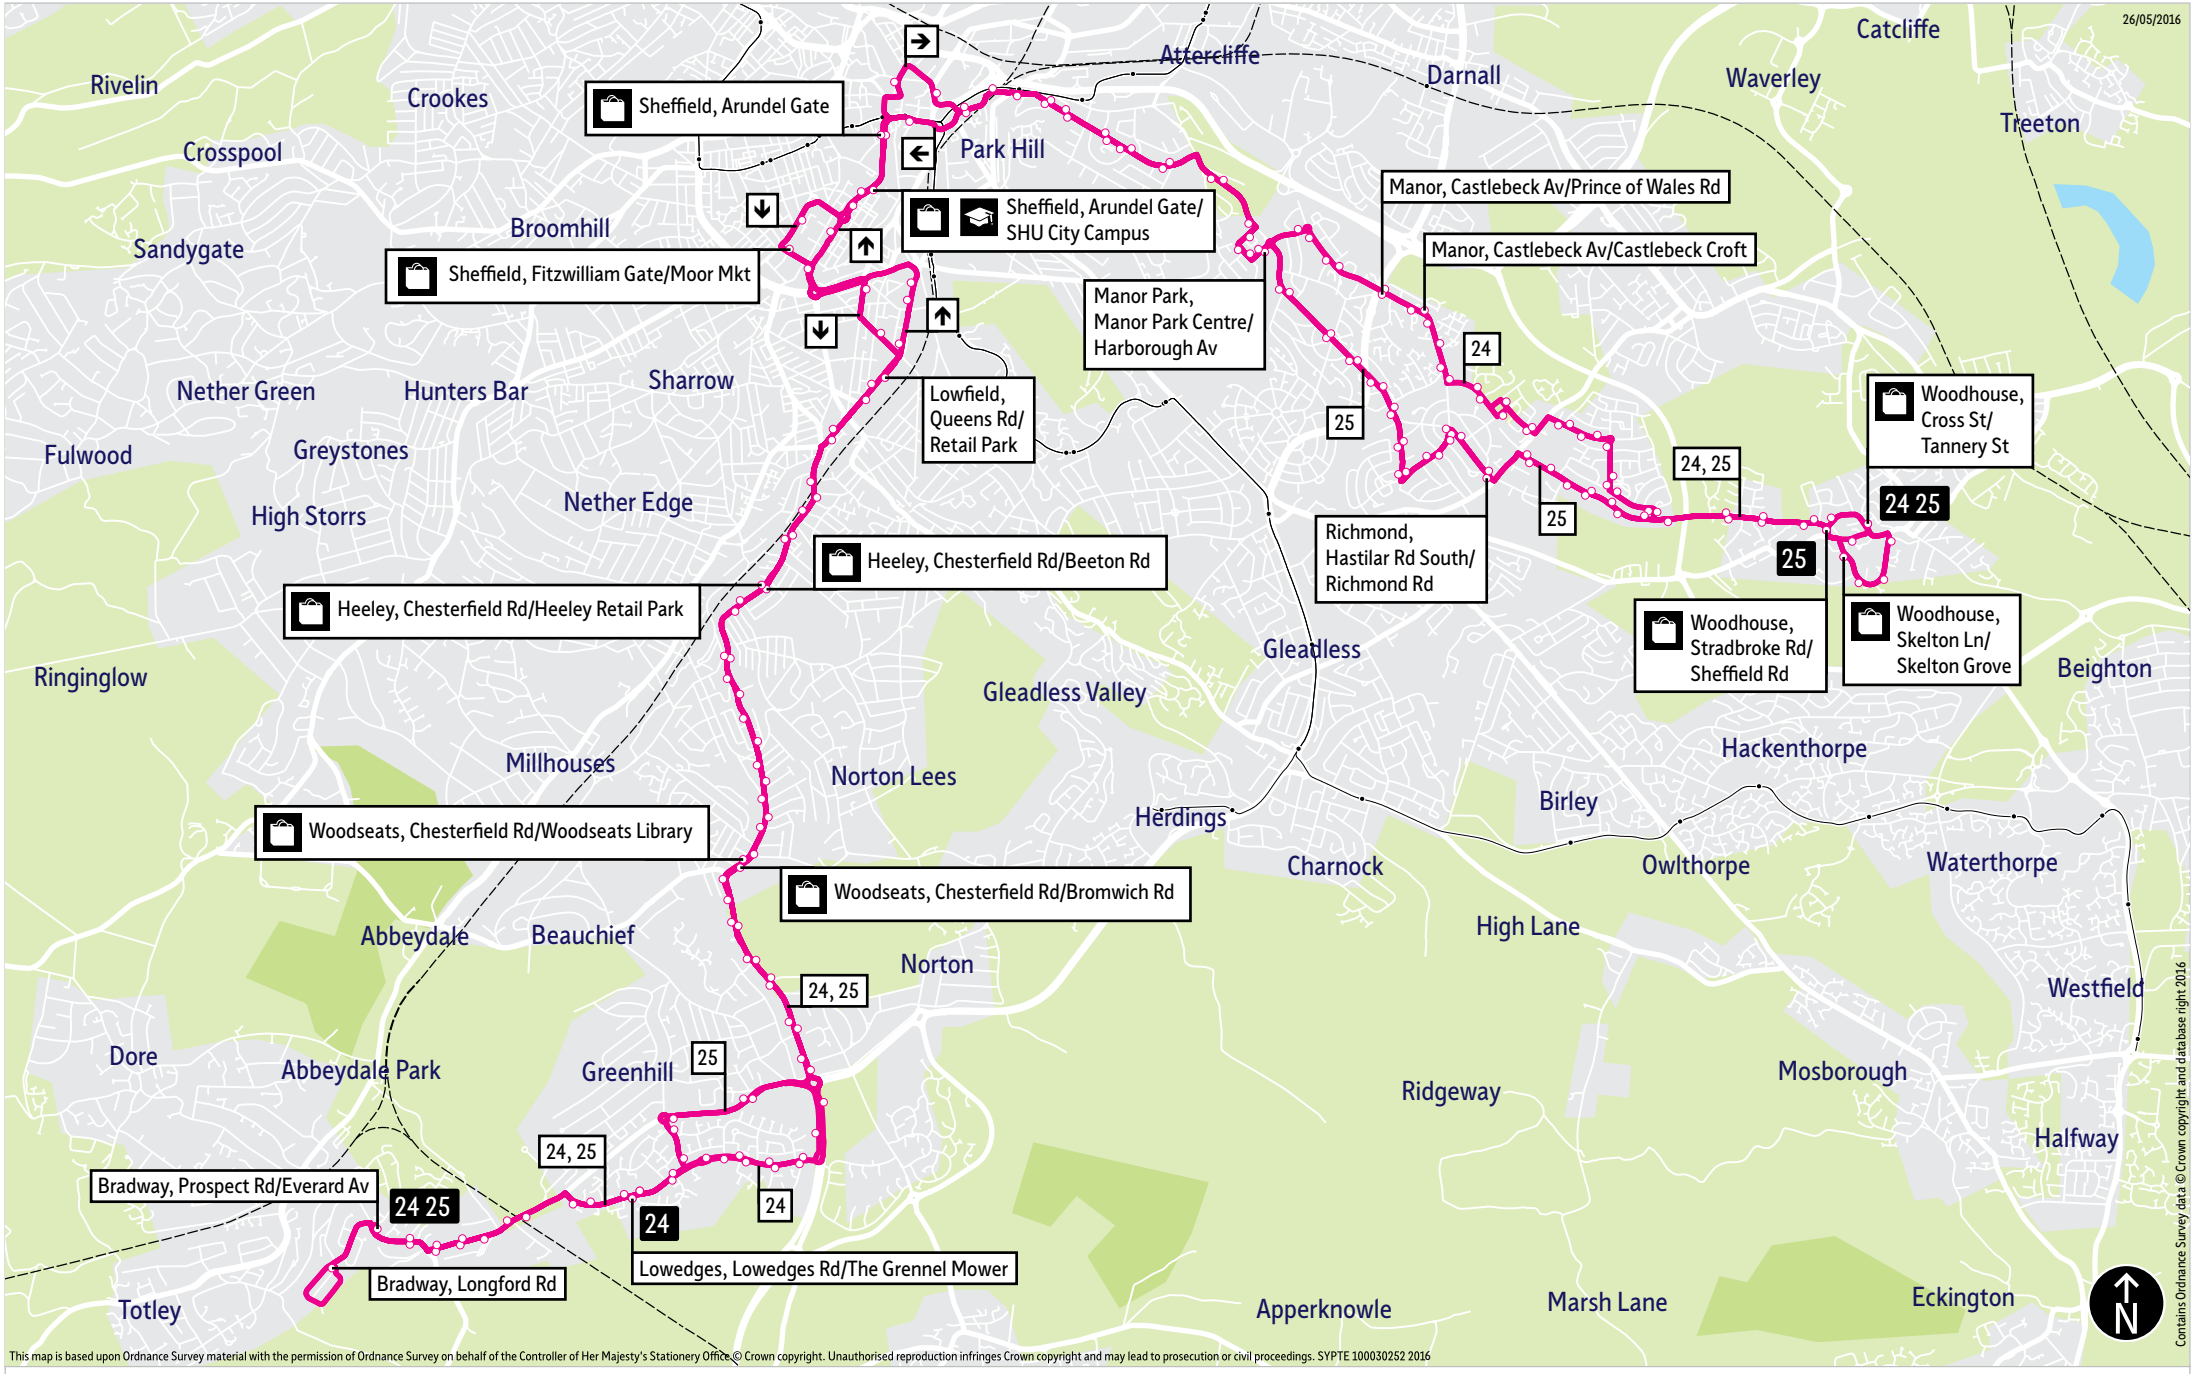

Hail & ride

Along part of the route you can stop the bus at any safe and convenient point - but please avoid parked vehicles and road junctions.

You can Hail & Ride service 25 along the following sections of the route:

Bradway: Wollaton Road, Longford Road

Stopping points for service 24 (First)

Woodhouse, Cross Street ▸ Tannery Street ▸ Stradbroke Road ▸ **Stradbroke** ▸ Stradbroke Drive ▸ Smelter Wood Road ▸ **Richmond** ▸ Ravenscroft Road ▸ Richmond Hall Road ▸ Spinkhill Road ▸ **Woodthorpe** ▸ Spinkhill Avenue ▸ Castlebeck Avenue ▸ **Manor** ▸ **Manor Park** ▸ Beaumont Road North ▸ Manor Park Centre ▸ Harborough Avenue ▸ **Wybourn** ▸ Maltravers Road ▸ Cricket Inn Road ▸ **Hyde Park** ▸ Broad Street ▸ **Sheffield** ▸ Commercial Street ▸ Arundel Gate ▸ Charter Row ▸ Fitzwilliam Gate ▸ **Highfield** ▸ Shoreham Street ▸ Charlotte Road ▸ **Lowfield** ▸ Queens Road ▸ **Heeley** ▸ London Road South ▸ Chesterfield Road ▸ **Woodseats** ▸ **Meadowhead** ▸ Chesterfield Road South ▸ **Lowedges** ▸ Lowedges Road ▸ Bradway Road ▸ **Bradway, Prospect Road**

Bradway, Prospect Road ▸ Bradway Road ▸ **Lowedges** ▸ Lowedges Road ▸ Chesterfield Road South ▸ **Meadowhead** ▸ **Woodseats** ▸ Chesterfield Road ▸ **Heeley** ▸ London Road ▸ **Lowfield** ▸ Queens Road ▸ **Highfield** ▸ **Sheffield** ▸ Eyre Street ▸ Arundel Gate ▸ Waingate ▸ Exchange Street ▸ **Hyde Park** ▸ Broad Street ▸ **Wybourn** ▸ Cricket Inn Road ▸ Maltravers Road ▸ **Manor Park** ▸ Harborough Avenue ▸ Manor Park Centre ▸ Harborough Road ▸ Beaumont Road North ▸ **Manor** ▸ Castlebeck Avenue ▸ **Woodthorpe** ▸ Spinkhill Avenue ▸ **Richmond** ▸ Richmond Hall Road ▸ Ravenscroft Road ▸ **Stradbroke** ▸ Smelter Wood Road ▸ Stradbroke Drive ▸ Stradbroke Road ▸ Chapel Street ▸ **Woodhouse, Cross Street**

Stopping points for service 25 (Stagecoach)

Woodhouse, Cross Street ▸ Spa Lane ▸ Skelton Lane ▸ Stradbroke Road ▸ **Stradbroke** ▸ Stradbroke Road ▸ **Richmond** ▸ Hastilar Road South ▸ **Woodthorpe** ▸ Chadwick Road ▸ Woodrove Avenue ▸ **Manor** ▸ Harborough Avenue ▸ **Manor Park** ▸ Manor Park Centre ▸ Harborough Avenue ▸ **Wybourn** ▸ Maltravers Road ▸ Cricket Inn Road ▸ **Hyde Park** ▸ Broad Street ▸ **Sheffield** ▸ Commercial Street ▸ Arundel Gate ▸ Charter Row ▸ Fitzwilliam Gate ▸ **Highfield** ▸ Shoreham Street ▸ Charlotte Road ▸ **Lowfield** ▸ Queens Road ▸ **Heeley** ▸ London Road South ▸ Chesterfield Road ▸ **Woodseats** ▸ **Meadowhead** ▸ **Greenhill** ▸ Greenhill Parkway ▸ **Lowedges** ▸ Gervase Road ▸ Lowedges Road ▸ Bradway Road ▸ Prospect Road ▸ Longford Road ▸

Bradway, Prospect Road ▸ Bradway Road ▸ **Lowedges** ▸ Lowedges Road ▸ **Greenhill** ▸ Greenhill Parkway ▸ **Meadowhead** ▸ **Woodseats** ▸ Chesterfield Road ▸ **Heeley** ▸ London Road ▸ **Lowfield** ▸ Queens Road ▸ **Highfield** ▸ **Sheffield** ▸ Eyre Street ▸ Arundel Gate ▸ Waingate ▸ Exchange Street ▸ **Hyde Park** ▸ Broad Street ▸ **Wybourn** ▸ Cricket Inn Road ▸ Maltravers Road ▸ **Manor Park** ▸ Harborough Avenue ▸ Manor Park Centre ▸ Harborough Avenue ▸ **Manor** ▸ **Woodthorpe** ▸ Woodrove Avenue ▸ Chadwick Road ▸ Hastilar Road South ▸ **Richmond** ▸ Stradbroke Road ▸ **Stradbroke** ▸ Chapel Street ▸ Cross Street ▸ Spa Lane ▸ Skelton Lane ▸ **Woodhouse, Stradbroke Road**

24, 25 ▸ Monday to Friday **Woodhouse ▸ Bradway**

Service number:		24	25	24	25	24	25	24	25	24	25	24	25	24
Operated by:		FST	SSY	FST	SSY	FST	SSY	FST	SSY	FST	SSY	FST	SSY	FST
Woodhouse, Cross St/Tannery St		0500	0527	0546	0603	0612	0623	0631	–	0648	0653	0701	0703	0712
Woodhouse, Stradbroke Rd/Sheffield Rd		–	0530	–	0605	–	0626	–	0642	–	0657	–	0707	–
Richmond, Hastilar Rd South/Richmond Rd		–	0536	–	0611	–	0633	–	0650	–	0705	–	0716	–
Manor, Castlebeck Av/Prince of Wales Rd		0514	–	0601	–	0627	–	0646	–	0703	–	0718	–	0731
Manor Park, Manor Park Centre/Harborough Av		0517	0544	0604	0619	0630	0641	0650	0700	0707	0715	0722	0727	0735
Sheffield, Arundel Gate	a.	0527	0556	0614	0631	0641	0655	0703	0714	0720	0729	0735	0743	0750
Sheffield, Arundel Gate	d.	0529	0556	0616	0631	0643	0655	0705	0714	0722	0729	0737	0743	0752
Lowfield, Queens Rd/Retail Park		0537	0603	0624	0639	0653	0703	0714	0722	0731	0737	0747	0752	0802
Woodseats, Chesterfield Rd/Bromwich Rd		0546	0613	0633	0651	0704	0715	0725	0734	0742	0751	0801	0807	0816
Lowedges, Lowedges Rd/The Grennel Mower		0553	0620	0643	0702	0715	0726	0736	0745	0753	0803	0813	0819	0828
Bradway, Longford Rd/Longford Dr		–	–	–	0707	–	0731	–	0750	–	0808	–	0825	–
Bradway, Prospect Rd/Everard Av		0558	0625	–	0710	–	0734	–	0753	–	0811	–	0828	–

Service number:		25	24	25	24	25	24	25	24	25	24	25	24	25
Operated by:		SSY	FST	SSY	FST	SSY	FST	SSY	FST	SSY	FST	SSY	FST	SSY
Woodhouse, Cross St/Tannery St		0716	0724	0731	0736	–	0748	0754	0800	–	0812	–	0828	–
Woodhouse, Stradbroke Rd/Sheffield Rd		0720	–	0735	–	0745	–	0759	–	0813	–	0827	–	0840
Richmond, Hastilar Rd South/Richmond Rd		0729	–	0744	–	0756	–	0809	–	0822	–	0836	–	0849
Manor, Castlebeck Av/Prince of Wales Rd		–	0743	–	0755	–	0810	–	0823	–	0836	–	0851	–
Manor Park, Manor Park Centre/Harborough Av		0740	0748	0755	0800	0807	0815	0822	0828	0835	0841	0848	0856	0901
Sheffield, Arundel Gate	a.	0757	0805	0812	0816	0824	0833	0841	0843	0854	0856	0906	0911	0918
Sheffield, Arundel Gate	d.	0757	0807	0812	0818	0824	0834	0841	0848	0854	0900	0906	0913	0918
Lowfield, Queens Rd/Retail Park		0806	0817	0821	0828	0833	0844	0850	0858	0903	0910	0915	0923	0927
Woodseats, Chesterfield Rd/Bromwich Rd		0821	0829	0834	0840	0848	0900	0904	0909	0914	0921	0926	0934	0938
Lowedges, Lowedges Rd/The Grennel Mower		0833	0841	0846	0852	0900	0911	0914	0919	0924	0931	0936	0944	0948
Bradway, Longford Rd/Longford Dr		0839	–	0852	–	0906	–	0920	–	0930	–	0942	–	0954
Bradway, Prospect Rd/Everard Av		0842	–	0855	–	0909	–	0923	–	0933	–	0945	–	0957

Service number:		24	25	24	25	24	25	24	25	24	25	24	25	24
Operated by:		FST	SSY	FST	SSY	FST	SSY	FST	SSY	FST	SSY	FST	SSY	FST
Woodhouse, Cross St/Tannery St		0843	–	0855	–	0906	–	0918	–	0931	–	0943	–	0955
Woodhouse, Stradbroke Rd/Sheffield Rd		–	0851	–	0904	–	0915	–	0927	–	0939	–	0951	–
Richmond, Hastilar Rd South/Richmond Rd		–	0900	–	0912	–	0923	–	0935	–	0947	–	0959	–
Manor, Castlebeck Av/Prince of Wales Rd		0901	–	0911	–	0921	–	0934	–	0946	–	0958	–	1010
Manor Park, Manor Park Centre/Harborough Av		0906	0911	0916	0921	0926	0932	0938	0944	0950	0956	1002	1008	1014
Sheffield, Arundel Gate	a.	0918	0925	0928	0935	0938	0946	0950	0958	1002	1010	1014	1022	1026
Sheffield, Arundel Gate	d.	0920	0925	0930	0935	0940	0946	0952	0958	1004	1010	1016	1022	1028
Lowfield, Queens Rd/Retail Park		0930	0934	0940	0944	0950	0955	1002	1007	1014	1019	1026	1031	1038
Woodseats, Chesterfield Rd/Bromwich Rd		0941	0945	0951	0956	1001	1007	1013	1019	1026	1031	1037	1043	1049
Lowedges, Lowedges Rd/The Grennel Mower		0951	0955	1001	1006	1011	1017	1023	1029	1036	1041	1047	1053	1059
Bradway, Longford Rd/Longford Dr		–	1001	–	1012	–	1023	–	1035	–	1047	–	1059	–
Bradway, Prospect Rd/Everard Av		–	1004	–	1015	–	1026	–	1038	–	1050	–	1102	–

Service number:		25	24	25	24	25	24	25	24	25	24	25	24	25
Operated by:		SSY	FST	SSY	FST	SSY	FST	SSY	FST	SSY	FST	SSY	FST	SSY
Woodhouse, Cross St/Tannery St		–	1009	–	1021	–	1033	–	1045	–	1057	–	1107	–
Woodhouse, Stradbroke Rd/Sheffield Rd		1004	–	1016	–	1028	–	1040	–	1052	–	1105	–	1116
Richmond, Hastilar Rd South/Richmond Rd		1012	–	1024	–	1036	–	1048	–	1100	–	1112	–	1123
Manor, Castlebeck Av/Prince of Wales Rd		–	1024	–	1036	–	1048	–	1100	–	1112	–	1122	–
Manor Park, Manor Park Centre/Harborough Av		1021	1027	1033	1039	1045	1051	1057	1103	1109	1115	1120	1125	1131
Sheffield, Arundel Gate	a.	1035	1039	1047	1051	1059	1103	1111	1115	1123	1127	1134	1137	1145
Sheffield, Arundel Gate	d.	1035	1041	1047	1053	1059	1105	1111	1117	1123	1129	1134	1139	1145
Lowfield, Queens Rd/Retail Park		1045	1052	1057	1104	1109	1116	1121	1128	1133	1140	1144	1150	1155
Woodseats, Chesterfield Rd/Bromwich Rd		1057	1104	1109	1116	1121	1128	1133	1140	1145	1152	1158	1203	1209
Lowedges, Lowedges Rd/The Grennel Mower		1107	1114	1119	1126	1131	1138	1143	1150	1155	1202	1208	1213	1219
Bradway, Longford Rd/Longford Dr		1113	–	1125	–	1137	–	1149	–	1201	–	1214	–	1225
Bradway, Prospect Rd/Everard Av		1116	–	1128	–	1140	–	1152	–	1204	–	1217	–	1228

Service number:		24	25	24	25	24	25	24	25	24	25	24	25	24
Operated by:		FST	SSY	FST	SSY	FST	SSY	FST	SSY	FST	SSY	FST	SSY	FST
Woodhouse, Cross St/Tannery St		1119	–	1131	–	1143	–	1155	–	1207	–	1219	–	1231
Woodhouse, Stradbroke Rd/Sheffield Rd		–	1128	–	1140	–	1152	–	1204	–	1216	–	1228	–
Richmond, Hastilar Rd South/Richmond Rd		–	1135	–	1147	–	1159	–	1211	–	1223	–	1235	–
Manor, Castlebeck Av/Prince of Wales Rd		1134	–	1146	–	1158	–	1210	–	1222	–	1234	–	1246
Manor Park, Manor Park Centre/Harborough Av		1137	1143	1149	1155	1201	1207	1213	1219	1225	1231	1237	1243	1249
Sheffield, Arundel Gate	a.	1149	1157	1201	1209	1213	1221	1225	1233	1237	1245	1249	1257	1301
Sheffield, Arundel Gate	d.	1151	1157	1203	1209	1215	1221	1227	1233	1239	1245	1251	1257	1303
Lowfield, Queens Rd/Retail Park		1202	1207	1214	1219	1226	1231	1238	1243	1250	1255	1302	1307	1314
Woodseats, Chesterfield Rd/Bromwich Rd		1215	1221	1227	1233	1239	1245	1251	1257	1303	1309	1315	1321	1327
Lowedges, Lowedges Rd/The Grennel Mower		1225	1231	1237	1243	1249	1255	1301	1307	1313	1319	1325	1331	1337
Bradway, Longford Rd/Longford Dr		–	1237	–	1249	–	1301	–	1313	–	1325	–	1337	–
Bradway, Prospect Rd/Everard Av		–	1240	–	1252	–	1304	–	1316	–	1328	–	1340	–

Service number:		25	24	25	24	25	24	25	24	25	24	25	24	25
Operated by:		SSY	FST	SSY	FST	SSY	FST	SSY	FST	SSY	FST	SSY	FST	SSY
Woodhouse, Cross St/Tannery St		–	1243	–	1255	–	1307	–	1319	–	1331	–	1343	–
Woodhouse, Stradbroke Rd/Sheffield Rd		1240	–	1252	–	1305	–	1317	–	1329	–	1341	–	1353
Richmond, Hastilar Rd South/Richmond Rd		1247	–	1259	–	1312	–	1324	–	1336	–	1348	–	1400
Manor, Castlebeck Av/Prince of Wales Rd		–	1258	–	1310	–	1322	–	1334	–	1346	–	1358	–
Manor Park, Manor Park Centre/Harborough Av		1255	1301	1307	1313	1319	1325	1331	1337	1343	1349	1355	1401	1407
Sheffield, Arundel Gate	a.	1309	1313	1321	1325	1333	1337	1345	1349	1357	1401	1409	1413	1421
Sheffield, Arundel Gate	d.	1309	1315	1321	1327	1333	1339	1345	1351	1357	1403	1409	1415	1421
Lowfield, Queens Rd/Retail Park		1319	1326	1331	1338	1343	1350	1355	1402	1407	1414	1419	1426	1431
Woodseats, Chesterfield Rd/Bromwich Rd		1333	1339	1345	1351	1356	1402	1408	1414	1420	1426	1432	1438	1444
Lowedges, Lowedges Rd/The Grennel Mower		1343	1349	1355	1401	1407	1413	1419	1425	1431	1437	1443	1449	1455
Bradway, Longford Rd/Longford Dr		1349	–	1401	–	1413	–	1425	–	1437	–	1449	–	1501
Bradway, Prospect Rd/Everard Av		1352	–	1404	–	1416	–	1428	–	1440	–	1452	–	1504

Service number:		24	25	24	25	24	25	24	25	24	25	24	25	24
Operated by:		FST	SSY	FST	SSY	FST	SSY	FST	SSY	FST	SSY	FST	SSY	FST
Woodhouse, Cross St/Tannery St		1355	–	1407	–	1421	–	1431	–	1443	–	1455	–	1510
Woodhouse, Stradbroke Rd/Sheffield Rd		–	1404	–	1416	–	1433	–	1442	–	1455	–	1509	–
Richmond, Hastilar Rd South/Richmond Rd		–	1411	–	1423	–	1440	–	1451	–	1503	–	1517	–
Manor, Castlebeck Av/Prince of Wales Rd		1410	–	1422	–	1436	–	1450	–	1502	–	1514	–	1529
Manor Park, Manor Park Centre/Harborough Av		1413	1419	1425	1431	1441	1448	1455	1500	1506	1512	1518	1525	1533
Sheffield, Arundel Gate	a.	1425	1433	1437	1445	1453	1502	1507	1514	1518	1526	1530	1539	1545
Sheffield, Arundel Gate	d.	1427	1433	1439	1445	1455	1502	1509	1514	1520	1526	1532	1539	1547
Lowfield, Queens Rd/Retail Park		1438	1445	1450	1457	1507	1515	1520	1527	1531	1538	1545	1551	1600
Woodseats, Chesterfield Rd/Bromwich Rd		1450	1500	1504	1512	1522	1531	1535	1542	1547	1554	1600	1607	1616
Lowedges, Lowedges Rd/The Grennel Mower		1501	1513	1517	1524	1533	1542	1547	1554	1559	1606	1612	1619	1627
Bradway, Longford Rd/Longford Dr		–	1519	–	1530	–	1548	–	1602	–	1614	–	1627	–
Bradway, Prospect Rd/Everard Av		–	1522	–	1533	–	1551	–	1605	–	1617	–	1630	–

Service number:		25	24	25	24	25	24	25	24	25	24	25	24	25
Operated by:		SSY	FST	SSY	FST	SSY	FST	SSY	FST	SSY	FST	SSY	FST	SSY
Woodhouse, Cross St/Tannery St		–	1522	–	1536	–	1549	–	1603	–	1615	–	1630	–
Woodhouse, Stradbroke Rd/Sheffield Rd		1523	–	1534	–	1548	–	1601	–	1611	–	1625	–	1641
Richmond, Hastilar Rd South/Richmond Rd		1531	–	1543	–	1556	–	1608	–	1618	–	1632	–	1648
Manor, Castlebeck Av/Prince of Wales Rd		–	1541	–	1554	–	1606	–	1618	–	1630	–	1645	–
Manor Park, Manor Park Centre/Harborough Av		1539	1545	1552	1558	1604	1610	1616	1622	1626	1634	1640	1649	1656
Sheffield, Arundel Gate	a.	1553	1557	1606	1610	1618	1622	1630	1634	1641	1646	1656	1701	1711
Sheffield, Arundel Gate	d.	1553	1559	1606	1613	1618	1624	1630	1636	1641	1648	1656	1703	1711
Lowfield, Queens Rd/Retail Park		1605	1613	1620	1627	1632	1638	1644	1650	1656	1703	1708	1720	1726
Woodseats, Chesterfield Rd/Bromwich Rd		1621	1629	1636	1643	1648	1654	1700	1706	1712	1719	1724	1735	1742
Lowedges, Lowedges Rd/The Grennel Mower		1632	1640	1647	1654	1659	1705	1711	1717	1723	1730	1735	1746	1753
Bradway, Longford Rd/Longford Dr		1640	–	1655	–	1707	–	1719	–	1731	–	1743	–	1800
Bradway, Prospect Rd/Everard Av		1643	–	1658	–	1712	–	1722	–	1734	–	1746	–	1803

24, 25 ▸ Monday to Friday (continued) — Woodhouse ▸ Bradway

Service number:		24	25	24	25	24	25	24	25	24	25	24	25	24
Operated by:		FST	SSY	FST	SSY	FST	SSY	FST	SSY	FST	SSY	FST	SSY	FST
Woodhouse, Cross St/Tannery St		1645	–	1658	–	1712	–	1727	–	1743	–	1808	–	1838
Woodhouse, Stradbroke Rd/Sheffield Rd		–	1655	–	1708	–	1723	–	1738	–	1756	–	1827	–
Richmond, Hastilar Rd South/Richmond Rd		–	1702	–	1715	–	1730	–	1745	–	1803	–	1834	–
Manor, Castlebeck Av/Prince of Wales Rd		1700	–	1713	–	1726	–	1741	–	1757	–	1822	–	1852
Manor Park, Manor Park Centre/Harborough Av		1704	1710	1717	1723	1730	1738	1745	1753	1801	1811	1826	1841	1856
Sheffield, Arundel Gate	a.	1716	1725	1729	1737	1742	1752	1757	1807	1813	1825	1838	1855	1908
Sheffield, Arundel Gate	d.	1718	1725	1731	1737	1744	1752	1759	1807	1815	1825	1840	1855	1910
Lowfield, Queens Rd/Retail Park		1735	1742	1747	1753	1758	1805	1812	1819	1827	1837	1851	1905	1921
Woodseats, Chesterfield Rd/Bromwich Rd		1750	1757	1802	1808	1813	1819	1826	1832	1840	1849	1902	1917	1932
Lowedges, Lowedges Rd/The Grennel Mower		1801	1808	1813	1817	1823	1828	1836	1841	1850	1858	1912	1927	1942
Bradway, Longford Rd/Longford Dr		–	1814	–	1823	–	–	–	–	–	–	–	–	–
Bradway, Prospect Rd/Everard Av		–	1817	–	1826	–	1833	1841	1846	–	1903	1917	1932	1947

Service number:		25	24	25	25	24	24	25	24	25	24	25	24
Operated by:		FST	FST	SSY	FST	FST	FST	FST	FST	FST	FST	FST	FST
Woodhouse, Cross St/Tannery St		1852	1909	–	1939	–	2005	2035	2105	2135	2205	2235	2305
Woodhouse, Stradbroke Rd/Sheffield Rd		–	–	1928	–	–	–	–	–	–	–	–	–
Richmond, Hastilar Rd South/Richmond Rd		1903	–	1935	1949	–	–	2045	–	2145	–	2245	–
Manor, Castlebeck Av/Prince of Wales Rd		–	1923	–	–	–	2018	–	2118	–	2218	–	2318
Manor Park, Manor Park Centre/Harborough Av		1911	1927	1942	1955	–	2021	2051	2121	2151	2221	2251	2321
Sheffield, Arundel Gate	a.	1923	1939	1954	2005	–	2030	2100	2130	2200	2230	2300	2330
Sheffield, Arundel Gate	d.	–	1941	1954	–	2007	2032	–	2132	–	2232	–	2332
Lowfield, Queens Rd/Retail Park		–	1950	2002	–	2015	2040	–	2140	–	2240	–	2340
Woodseats, Chesterfield Rd/Bromwich Rd		–	1959	2012	–	2024	2049	–	2149	–	2249	–	2349
Lowedges, Lowedges Rd/The Grennel Mower		–	2007	2020	–	2031	2057	–	2157	–	2257	–	2357
Bradway, Longford Rd/Longford Dr		–	–	–	–	–	–	–	–	–	–	–	–
Bradway, Prospect Rd/Everard Av		–	2011	2024	–	2036	2102	–	2202	–	2302	–	0002

24, 25 ▸ Monday to Friday — Bradway ▸ Woodhouse

Service number:		24	25	24	24	25	24	25	24	25	24	25	24	25
Operated by:		FST	SSY	FST	FST	SSY	FST	SSY	FST	SSY	FST	SSY	FST	SSY
Bradway, Prospect Rd/Everard Av		0457	0534	0602	–	0629	–	0651	–	0702	–	0715	–	0727
Lowedges, Lowedges Rd/The Grennel Mower		0502	0539	0607	0620	0634	0645	0656	0657	0707	0712	0721	0725	0733
Woodseats, Chesterfield Rd/Woodseats Library		0511	0549	0616	0630	0645	0656	0707	0709	0719	0725	0734	0738	0746
Heeley, Chesterfield Rd/Heeley Retail Park		0516	0554	0621	0637	0652	0703	0714	0717	0727	0733	0742	0746	0754
Sheffield, Arundel Gate	a.	0527	0607	0633	0650	0707	0716	0729	0734	0746	0750	0801	0803	0815
Sheffield, Arundel Gate	d.	0529	0607	0635	0652	0707	0718	0729	0736	0746	0752	0801	0807	0815
Manor Park, Manor Park Centre/Harborough Av		0539	0617	0646	0703	0719	0731	0741	0749	0758	0805	0813	0820	0828
Manor, Castlebeck Av/Castlebeck Croft		0542	–	0650	0708	–	0736	–	0754	–	0810	–	0825	–
Richmond, Hastilar Rd South/Richmond Rd		–	0622	–	–	0729	–	0752	–	0808	–	0823	–	0838
Woodhouse, Cross St/Tannery St		0554	0630	0704	0721	0739	0749	0803	0808	0817	0824	0831	0839	0846
Woodhouse, Skelton Ln/Skelton Grove		–	–	–	–	–	–	–	–	–	–	–	–	–
Woodhouse, Stradbroke Rd/Sheffield Rd		–	0633	–	–	0742	–	0806	–	0820	–	0834	–	0849

Service number:		24	25	24	25	24	25	24	25	24	25	24	25	24
Operated by:		FST	SSY	FST	SSY	FST	SSY	FST	SSY	FST	SSY	FST	SSY	FST
Bradway, Prospect Rd/Everard Av		–	0739	–	0752	–	0805	–	0818	–	0832	–	0846	–
Lowedges, Lowedges Rd/The Grennel Mower		0737	0745	0749	0758	0801	0811	0815	0824	0828	0838	0841	0852	0856
Woodseats, Chesterfield Rd/Woodseats Library		0750	0758	0802	0811	0816	0825	0830	0838	0842	0850	0855	0904	0908
Heeley, Chesterfield Rd/Heeley Retail Park		0758	0806	0810	0819	0824	0833	0838	0846	0850	0858	0903	0911	0915
Sheffield, Arundel Gate	a.	0815	0827	0827	0839	0841	0852	0855	0905	0907	0917	0917	0927	0929
Sheffield, Arundel Gate	d.	0819	0827	0831	0839	0844	0852	0857	0905	0909	0917	0919	0927	0931
Manor Park, Manor Park Centre/Harborough Av		0832	0840	0844	0852	0857	0905	0909	0916	0920	0928	0930	0938	0944
Manor, Castlebeck Av/Castlebeck Croft		0837	–	0849	–	0901	–	0913	–	0924	–	0934	–	0948
Richmond, Hastilar Rd South/Richmond Rd		–	0848	–	0900	–	0911	–	0922	–	0934	–	0944	–
Woodhouse, Cross St/Tannery St		0851	0857	0903	0909	0915	0921	0927	0932	0938	0944	0948	0954	1000
Woodhouse, Skelton Ln/Skelton Grove		–	–	–	–	–	–	–	–	–	–	–	–	–
Woodhouse, Stradbroke Rd/Sheffield Rd		–	0900	–	0912	–	0924	–	0935	–	0947	–	0957	–

Service number:		25	24	25	24	25	24	25	24	25	24	25	24	25
Operated by:		SSY	FST	SSY	FST	SSY	FST	SSY	FST	SSY	FST	SSY	FST	SSY
Bradway, Prospect Rd/Everard Av		0859	–	0913	–	0927	–	0938	–	0950	–	1002	–	1012
Lowedges, Lowedges Rd/The Grennel Mower		0905	0909	0918	0921	0932	0933	0943	0945	0955	0957	1007	1009	1017
Woodseats, Chesterfield Rd/Woodseats Library		0916	0920	0929	0932	0943	0944	0954	0956	1006	1008	1018	1020	1028
Heeley, Chesterfield Rd/Heeley Retail Park		0923	0927	0936	0939	0950	0951	1001	1003	1013	1015	1025	1027	1035
Sheffield, Arundel Gate	a.	0939	0941	0952	0953	1006	1005	1017	1017	1029	1029	1041	1041	1051
Sheffield, Arundel Gate	d.	0939	0943	0952	0955	1006	1007	1017	1019	1029	1031	1041	1043	1051
Manor Park, Manor Park Centre/Harborough Av		0950	0956	1003	1008	1017	1020	1028	1032	1040	1044	1052	1056	1102
Manor, Castlebeck Av/Castlebeck Croft		–	1000	–	1012	–	1024	–	1036	–	1048	–	1100	–
Richmond, Hastilar Rd South/Richmond Rd		0956	–	1009	–	1023	–	1034	–	1046	–	1058	–	1108
Woodhouse, Cross St/Tannery St		1006	1012	1019	1024	1033	1036	1044	1048	1056	1100	1108	1112	1118
Woodhouse, Skelton Ln/Skelton Grove		–	–	–	–	–	–	–	–	–	–	–	–	–
Woodhouse, Stradbroke Rd/Sheffield Rd		1009	–	1022	–	1036	–	1047	–	1059	–	1111	–	1121

Service number:		24	25	24	25	24	25	24	25	24	25	24	25	24
Operated by:		FST	SSY	FST	SSY	FST	SSY	FST	SSY	FST	SSY	FST	SSY	FST
Bradway, Prospect Rd/Everard Av		–	1024	–	1036	–	1048	–	1101	–	1113	–	1125	–
Lowedges, Lowedges Rd/The Grennel Mower		1021	1029	1033	1041	1045	1053	1058	1106	1110	1118	1122	1130	1134
Woodseats, Chesterfield Rd/Woodseats Library		1032	1040	1044	1052	1056	1104	1108	1116	1120	1128	1132	1140	1144
Heeley, Chesterfield Rd/Heeley Retail Park		1039	1047	1051	1059	1103	1111	1115	1123	1127	1135	1139	1147	1151
Sheffield, Arundel Gate	a.	1053	1103	1105	1115	1117	1127	1129	1139	1141	1151	1153	1203	1205
Sheffield, Arundel Gate	d.	1055	1103	1107	1115	1119	1127	1131	1139	1143	1151	1155	1203	1207
Manor Park, Manor Park Centre/Harborough Av		1108	1114	1120	1126	1132	1138	1142	1150	1154	1202	1206	1214	1218
Manor, Castlebeck Av/Castlebeck Croft		1112	–	1124	–	1136	–	1146	–	1158	–	1210	–	1222
Richmond, Hastilar Rd South/Richmond Rd		–	1120	–	1132	–	1144	–	1157	–	1209	–	1221	–
Woodhouse, Cross St/Tannery St		1124	1130	1136	1142	1148	1154	1200	1207	1212	1219	1224	1231	1236
Woodhouse, Skelton Ln/Skelton Grove		–	–	–	–	–	–	–	–	–	–	–	–	–
Woodhouse, Stradbroke Rd/Sheffield Rd		–	1133	–	1145	–	1157	–	1210	–	1222	–	1234	–

Service number:		25	24	25	24	25	24	25	24	25	24	25	24	25
Operated by:		SSY	FST	SSY	FST	SSY	FST	SSY	FST	SSY	FST	SSY	FST	SSY
Bradway, Prospect Rd/Everard Av		1137	–	1149	–	1201	–	1213	–	1225	–	1237	–	1249
Lowedges, Lowedges Rd/The Grennel Mower		1142	1146	1154	1158	1206	1210	1218	1222	1230	1234	1242	1246	1254
Woodseats, Chesterfield Rd/Woodseats Library		1152	1156	1204	1208	1216	1220	1228	1232	1240	1244	1252	1256	1304
Heeley, Chesterfield Rd/Heeley Retail Park		1159	1203	1211	1215	1223	1227	1235	1239	1247	1251	1259	1303	1311
Sheffield, Arundel Gate	a.	1215	1217	1227	1229	1239	1241	1251	1253	1303	1305	1315	1317	1327
Sheffield, Arundel Gate	d.	1215	1219	1227	1231	1239	1243	1251	1255	1303	1307	1315	1319	1327
Manor Park, Manor Park Centre/Harborough Av		1226	1230	1238	1242	1250	1254	1302	1306	1314	1318	1326	1330	1338
Manor, Castlebeck Av/Castlebeck Croft		–	1234	–	1246	–	1258	–	1310	–	1322	–	1334	–
Richmond, Hastilar Rd South/Richmond Rd		1233	–	1245	–	1257	–	1309	–	1321	–	1333	–	1345
Woodhouse, Cross St/Tannery St		1243	1248	1255	1300	1307	1312	1319	1324	1331	1336	1343	1348	1355
Woodhouse, Skelton Ln/Skelton Grove		–	–	–	–	–	–	–	–	–	–	–	–	–
Woodhouse, Stradbroke Rd/Sheffield Rd		1246	–	1258	–	1310	–	1322	–	1334	–	1346	–	1358

Service number:		24	25	24	25	24	25	24	25	24	25	24	25	24
Operated by:		FST	SSY	FST	SSY	FST	SSY	FST	SSY	FST	SSY	FST	SSY	FST
Bradway, Prospect Rd/Everard Av		–	1301	–	1313	–	1325	–	1337	–	1349	–	1401	–
Lowedges, Lowedges Rd/The Grennel Mower		1258	1306	1310	1318	1322	1330	1334	1342	1346	1354	1358	1406	1410
Woodseats, Chesterfield Rd/Woodseats Library		1308	1316	1320	1328	1332	1340	1344	1352	1356	1404	1408	1416	1420
Heeley, Chesterfield Rd/Heeley Retail Park		1315	1323	1327	1335	1339	1347	1351	1359	1403	1411	1415	1423	1427
Sheffield, Arundel Gate	a.	1329	1339	1341	1351	1353	1403	1405	1415	1417	1427	1429	1439	1441
Sheffield, Arundel Gate	d.	1331	1339	1343	1351	1355	1403	1407	1415	1419	1427	1431	1439	1443
Manor Park, Manor Park Centre/Harborough Av		1342	1350	1354	1402	1406	1414	1418	1426	1430	1438	1442	1450	1454
Manor, Castlebeck Av/Castlebeck Croft		1346	–	1358	–	1410	–	1422	–	1434	–	1446	–	1458
Richmond, Hastilar Rd South/Richmond Rd		–	1357	–	1409	–	1421	–	1433	–	1447	–	1459	–
Woodhouse, Cross St/Tannery St		1400	1407	1412	1419	1424	1431	1436	1443	1448	1457	1500	1509	1512
Woodhouse, Skelton Ln/Skelton Grove		–	–	–	–	–	–	–	–	–	–	–	–	–
Woodhouse, Stradbroke Rd/Sheffield Rd		–	1410	–	1422	–	1434	–	1446	–	1500	–	1512	–

Service number:		25	24	25	24	25	24	25	24	25	24	25	24	25
Operated by:		SSY	FST	SSY	FST	SSY	FST	SSY	FST	SSY	FST	SSY	FST	SSY
Bradway, Prospect Rd/Everard Av		1413	–	1425	–	1437	–	1448	–	1500	–	1513	–	1527
Lowedges, Lowedges Rd/The Grennel Mower		1418	1422	1430	1434	1442	1445	1453	1457	1505	1509	1518	1522	1532
Woodseats, Chesterfield Rd/Woodseats Library		1428	1432	1440	1444	1452	1456	1504	1508	1516	1519	1528	1532	1542
Heeley, Chesterfield Rd/Heeley Retail Park		1435	1439	1447	1451	1459	1503	1511	1515	1523	1526	1535	1539	1549
Sheffield, Arundel Gate	a.	1451	1453	1503	1505	1515	1518	1528	1530	1542	1543	1554	1555	1607
Sheffield, Arundel Gate	d.	1451	1455	1503	1507	1515	1520	1528	1532	1542	1545	1554	1557	1607
Manor Park, Manor Park Centre/Harborough Av		1502	1506	1514	1518	1526	1531	1540	1543	1556	1559	1608	1611	1621
Manor, Castlebeck Av/Castlebeck Croft		–	1510	–	1522	–	1536	–	1548	–	1604	–	1616	–
Richmond, Hastilar Rd South/Richmond Rd		1511	–	1523	–	1535	–	1549	–	1606	–	1618	–	1631
Woodhouse, Cross St/Tannery St		1521	1524	1533	1536	1545	1551	1559	1603	1616	1618	1628	1630	1641
Woodhouse, Skelton Ln/Skelton Grove		–	–	–	–	–	–	–	–	–	–	–	–	–
Woodhouse, Stradbroke Rd/Sheffield Rd		1524	–	1536	–	1548	–	1602	–	1619	–	1631	–	1644

Service number:		24	25	24	25	24	25	24	25	24	25	24	25	24
Operated by:		FST	SSY	FST	SSY	FST	SSY	FST	SSY	FST	SSY	FST	SSY	FST
Bradway, Prospect Rd/Everard Av		–	1543	–	1556	–	1611	–	1627	–	1642	–	1656	–
Lowedges, Lowedges Rd/The Grennel Mower		1537	1548	1552	1601	1607	1616	1622	1632	1637	1647	1652	1701	1705
Woodseats, Chesterfield Rd/Woodseats Library		1547	1558	1602	1611	1617	1626	1632	1642	1647	1657	1702	1711	1715
Heeley, Chesterfield Rd/Heeley Retail Park		1554	1605	1610	1620	1624	1633	1639	1649	1654	1704	1709	1718	1722
Sheffield, Arundel Gate	a.	1612	1624	1628	1638	1642	1653	1657	1709	1712	1724	1727	1738	1740
Sheffield, Arundel Gate	d.	1614	1624	1630	1638	1644	1653	1659	1709	1714	1724	1729	1738	1742
Manor Park, Manor Park Centre/Harborough Av		1628	1638	1644	1652	1658	1707	1713	1724	1728	1739	1743	1753	1756
Manor, Castlebeck Av/Castlebeck Croft		1633	–	1649	–	1703	–	1718	–	1733	–	1748	–	1800
Richmond, Hastilar Rd South/Richmond Rd		–	1648	–	1702	–	1717	–	1734	–	1749	–	1801	–
Woodhouse, Cross St/Tannery St		1647	1658	1703	1712	1717	1727	1732	1744	1747	1759	1802	1811	1814
Woodhouse, Skelton Ln/Skelton Grove		–	–	–	–	–	–	–	–	–	1801	–	1813	–
Woodhouse, Stradbroke Rd/Sheffield Rd		–	1701	–	1715	–	1730	–	1747	–	–	–	–	–

Service number:		25	24	25	24	25	24	25	24	25	24	25	24	25
Operated by:		SSY	FST	SSY	FST	SSY	FST	SSY	FST	SSY	FST	SSY	FST	SSY
Bradway, Prospect Rd/Everard Av		1708	–	1722	–	1736	–	1755	–	1813	–	1839	1852	1909
Lowedges, Lowedges Rd/The Grennel Mower		1713	1718	1727	1732	1741	1748	1800	1807	1818	1828	1844	1857	1914
Woodseats, Chesterfield Rd/Woodseats Library		1723	1728	1737	1742	1751	1758	1810	1817	1828	1838	1854	1907	1924
Heeley, Chesterfield Rd/Heeley Retail Park		1730	1735	1744	1749	1758	1805	1817	1824	1835	1845	1901	1914	1931
Sheffield, Arundel Gate	a.	1750	1753	1803	1805	1816	1821	1835	1838	1850	1858	1916	1927	1946
Sheffield, Arundel Gate	d.	1750	1755	1803	1807	1816	1823	1835	1840	1850	1900	1916	1929	1946
Manor Park, Manor Park Centre/Harborough Av		1802	1807	1815	1819	1828	1836	1846	1851	1901	1911	1927	1940	1956
Manor, Castlebeck Av/Castlebeck Croft		–	1811	–	1823	–	1840	–	1855	–	1915	–	1944	–
Richmond, Hastilar Rd South/Richmond Rd		1809	–	1822	–	1835	–	1853	–	1908	–	1934	–	2002
Woodhouse, Cross St/Tannery St		1818	1825	1831	1837	1844	1852	1902	1909	1917	1929	1943	1956	2010
Woodhouse, Skelton Ln/Skelton Grove		–	–	1833	–	1846	–	1904	–	–	–	1945	–	2012
Woodhouse, Stradbroke Rd/Sheffield Rd		1820	–	–	–	–	–	–	–	1921	–	–	–	–

Service number:		24	25	24	25	25	24	25	24	25	24
Operated by:		FST	SSY	FST	SSY	FST	FST	FST	FST	FST	FST
Bradway, Prospect Rd/Everard Av		1922	1938	2000	2032	–	2105	–	2205	–	2305
Lowedges, Lowedges Rd/The Grennel Mower		1927	1943	2005	2037	–	2110	–	2210	–	2310
Woodseats, Chesterfield Rd/Woodseats Library		1937	1953	2015	2047	–	2119	–	2219	–	2319
Heeley, Chesterfield Rd/Heeley Retail Park		1942	1958	2020	2052	–	2124	–	2224	–	2324
Sheffield, Arundel Gate	a.	1954	2012	2031	2105	–	2135	–	2235	–	2335
Sheffield, Arundel Gate	d.	1956	2012	2033	2105	2105	2137	2207	2237	2307	2337
Manor Park, Manor Park Centre/Harborough Av		2006	2022	2043	2115	2115	2147	2217	2247	2317	2347
Manor, Castlebeck Av/Castlebeck Croft		2010	–	2047	–	–	2150	–	2250	–	2350
Richmond, Hastilar Rd South/Richmond Rd		–	2028	–	2120	2120	–	2222	–	2322	–
Woodhouse, Cross St/Tannery St		2022	2036	2059	2129	2131	2202	2233	2302	2333	0002
Woodhouse, Skelton Ln/Skelton Grove		–	2038	–	2131	–	–	–	–	–	–
Woodhouse, Stradbroke Rd/Sheffield Rd		–	–	–	–	–	–	–	–	–	–

Service number:		24	25	24	25	24	25	24	25	24	25	24	25	24
Operated by:		FST	SSY	FST	SSY	FST	SSY	FST	SSY	FST	SSY	FST	SSY	FST
Woodhouse, Cross St/Tannery St		0503	0534	0603	–	0648	0704	0718	–	0748	0803	0810	0818	0825
Woodhouse, Stradbroke Rd/Sheffield Rd		–	0537	–	0637	–	0707	–	0736	–	0806	–	0821	–
Richmond, Hastilar Rd South/Richmond Rd		–	0543	–	0643	–	0713	–	0742	–	0812	–	0827	–
Manor, Castlebeck Av/Prince of Wales Rd		0517	–	0617	–	0702	–	0732	–	0802	–	0824	–	0839
Manor Park, Manor Park Centre/Harborough Av		0520	0550	0620	0650	0705	0720	0735	0750	0805	0820	0827	0835	0842
Sheffield, Arundel Gate	a.	0529	0601	0629	0701	0714	0731	0744	0801	0814	0831	0836	0846	0851
Sheffield, Arundel Gate	d.	0531	0601	0631	0701	0716	0731	0746	0801	0816	0831	0838	0846	0853
Lowfield, Queens Rd/Retail Park		0539	0608	0639	0708	0724	0738	0754	0808	0824	0838	0846	0853	0901
Woodseats, Chesterfield Rd/Bromwich Rd		0548	0618	0648	0718	0733	0748	0803	0817	0833	0847	0855	0902	0911
Lowedges, Lowedges Rd/The Grennel Mower		0555	0625	0655	0725	0740	0755	0810	0824	0840	0854	0902	0911	0922
Bradway, Longford Rd/Longford Dr		–	–	–	–	–	–	–	–	–	0859	–	0918	–
Bradway, Prospect Rd/Everard Av		0600	0630	0700	0730	–	0800	–	0829	–	0902	–	0921	–

Service number:		25	24	25	24	25	24	25	24	25	24	25	24	25
Operated by:		SSY	FST	SSY	FST	SSY	FST	SSY	FST	SSY	FST	SSY	FST	SSY
Woodhouse, Cross St/Tannery St		–	0840	0848	0855	–	0912	–	0927	0934	0942	–	0957	–
Woodhouse, Stradbroke Rd/Sheffield Rd		0836	–	0851	–	0907	–	0922	–	0937	–	0952	–	1006
Richmond, Hastilar Rd South/Richmond Rd		0842	–	0857	–	0915	–	0930	–	0945	–	1000	–	1014
Manor, Castlebeck Av/Prince of Wales Rd		–	0854	–	0909	–	0926	–	0941	–	0956	–	1011	–
Manor Park, Manor Park Centre/Harborough Av		0850	0857	0905	0913	0923	0930	0938	0945	0953	1000	1008	1015	1023
Sheffield, Arundel Gate	a.	0901	0906	0918	0924	0936	0941	0951	0956	1006	1011	1021	1026	1035
Sheffield, Arundel Gate	d.	0901	0908	0918	0926	0936	0943	0951	0958	1006	1013	1021	1028	1035
Lowfield, Queens Rd/Retail Park		0910	0918	0927	0936	0945	0953	1000	1008	1015	1023	1030	1038	1045
Woodseats, Chesterfield Rd/Bromwich Rd		0922	0929	0939	0947	0957	1004	1012	1019	1027	1034	1042	1050	1058
Lowedges, Lowedges Rd/The Grennel Mower		0931	0940	0948	0958	1006	1015	1021	1030	1036	1045	1051	1100	1107
Bradway, Longford Rd/Longford Dr		0938	–	0955	–	1013	–	1028	–	1043	–	1058	–	1113
Bradway, Prospect Rd/Everard Av		0941	–	0958	–	1016	–	1031	–	1046	–	1101	–	1116

Service number:		24	25	24	25	24	25	24	25	24	25	24	25	24
Operated by:		FST	SSY	FST	SSY	FST	SSY	FST	SSY	FST	SSY	FST	SSY	FST
Woodhouse, Cross St/Tannery St		1012	–	1027	–	1042	–	1057	–	1112	–	1127	–	1142
Woodhouse, Stradbroke Rd/Sheffield Rd		–	1021	–	1036	–	1051	–	1105	–	1120	–	1135	–
Richmond, Hastilar Rd South/Richmond Rd		–	1029	–	1044	–	1059	–	1113	–	1128	–	1143	–
Manor, Castlebeck Av/Prince of Wales Rd		1026	–	1041	–	1056	–	1111	–	1126	–	1141	–	1156
Manor Park, Manor Park Centre/Harborough Av		1030	1038	1045	1053	1100	1108	1115	1122	1130	1137	1145	1152	1200
Sheffield, Arundel Gate	a.	1041	1050	1056	1105	1111	1120	1126	1134	1141	1149	1156	1204	1211
Sheffield, Arundel Gate	d.	1043	1050	1058	1105	1113	1120	1128	1134	1143	1149	1158	1204	1213
Lowfield, Queens Rd/Retail Park		1053	1100	1108	1115	1123	1130	1138	1145	1153	1200	1208	1215	1223
Woodseats, Chesterfield Rd/Bromwich Rd		1105	1113	1120	1128	1135	1143	1150	1200	1205	1215	1220	1230	1235
Lowedges, Lowedges Rd/The Grennel Mower		1115	1122	1130	1137	1145	1152	1200	1209	1215	1224	1230	1239	1245
Bradway, Longford Rd/Longford Dr		–	1128	–	1143	–	1158	–	1214	–	1229	–	1244	–
Bradway, Prospect Rd/Everard Av		–	1131	–	1146	–	1201	–	1217	–	1232	–	1247	–

Service number:		25	24	25	24	25	24	25	24	25	24	25	24	25
Operated by:		SSY	FST	SSY	FST	SSY	FST	SSY	FST	SSY	FST	SSY	FST	SSY
Woodhouse, Cross St/Tannery St		–	1157	–	1211	–	1226	–	1241	–	1256	–	1310	–
Woodhouse, Stradbroke Rd/Sheffield Rd		1150	–	1205	–	1220	–	1235	–	1250	–	1305	–	1320
Richmond, Hastilar Rd South/Richmond Rd		1158	–	1213	–	1228	–	1243	–	1258	–	1312	–	1327
Manor, Castlebeck Av/Prince of Wales Rd		–	1211	–	1225	–	1240	–	1255	–	1310	–	1324	–
Manor Park, Manor Park Centre/Harborough Av		1207	1215	1222	1229	1237	1244	1252	1259	1307	1314	1320	1328	1335
Sheffield, Arundel Gate	a.	1219	1226	1234	1239	1249	1254	1304	1309	1319	1324	1333	1338	1348
Sheffield, Arundel Gate	d.	1219	1228	1234	1241	1249	1256	1304	1311	1319	1326	1333	1340	1348
Lowfield, Queens Rd/Retail Park		1230	1238	1245	1253	1300	1308	1315	1323	1330	1338	1344	1352	1359
Woodseats, Chesterfield Rd/Bromwich Rd		1245	1250	1300	1306	1315	1321	1330	1336	1345	1351	1359	1406	1414
Lowedges, Lowedges Rd/The Grennel Mower		1254	1300	1309	1316	1324	1331	1339	1346	1354	1401	1407	1416	1422
Bradway, Longford Rd/Longford Dr		1259	–	1314	–	1329	–	1344	–	1359	–	1413	–	1428
Bradway, Prospect Rd/Everard Av		1302	–	1317	–	1332	–	1347	–	1402	–	1416	–	1431

Service number:		24	25	24	25	24	25	24	25	24	25	24	25	24
Operated by:		FST	SSY	FST	SSY	FST	SSY	FST	SSY	FST	SSY	FST	SSY	FST
Woodhouse, Cross St/Tannery St		1325	–	1340	–	1355	–	1411	–	1427	–	1442	–	1457
Woodhouse, Stradbroke Rd/Sheffield Rd		–	1335	–	1350	–	1407	–	1423	–	1438	–	1453	–
Richmond, Hastilar Rd South/Richmond Rd		–	1342	–	1357	–	1414	–	1430	–	1445	–	1500	–
Manor, Castlebeck Av/Prince of Wales Rd		1339	–	1354	–	1409	–	1425	–	1441	–	1456	–	1511
Manor Park, Manor Park Centre/Harborough Av		1343	1350	1358	1405	1413	1421	1429	1437	1445	1452	1500	1507	1515
Sheffield, Arundel Gate	a.	1353	1403	1408	1418	1423	1433	1439	1449	1455	1504	1510	1519	1525
Sheffield, Arundel Gate	d.	1355	1403	1410	1418	1425	1433	1441	1449	1457	1504	1512	1519	1527
Lowfield, Queens Rd/Retail Park		1407	1414	1422	1429	1437	1443	1452	1459	1508	1514	1523	1529	1538
Woodseats, Chesterfield Rd/Bromwich Rd		1420	1429	1435	1444	1450	1457	1505	1513	1521	1528	1536	1543	1551
Lowedges, Lowedges Rd/The Grennel Mower		1430	1437	1445	1452	1500	1506	1515	1522	1532	1537	1546	1552	1601
Bradway, Longford Rd/Longford Dr		–	1443	–	1458	–	1512	–	1528	–	1543	–	1558	–
Bradway, Prospect Rd/Everard Av		–	1446	–	1501	–	1515	–	1531	–	1546	–	1601	–

Service number:		25	24	25	24	25	24	25	24	25	24	25	24	25
Operated by:		SSY	FST	SSY	FST	SSY	FST	SSY	FST	SSY	FST	SSY	FST	SSY
Woodhouse, Cross St/Tannery St		–	1512	–	1527	–	1542	–	1557	–	1612	–	1627	–
Woodhouse, Stradbroke Rd/Sheffield Rd		1508	–	1523	–	1538	–	1553	–	1608	–	1623	–	1638
Richmond, Hastilar Rd South/Richmond Rd		1515	–	1530	–	1545	–	1600	–	1615	–	1630	–	1645
Manor, Castlebeck Av/Prince of Wales Rd		–	1526	–	1541	–	1556	–	1611	–	1626	–	1641	–
Manor Park, Manor Park Centre/Harborough Av		1522	1530	1537	1545	1552	1600	1607	1615	1622	1630	1637	1645	1652
Sheffield, Arundel Gate	a.	1534	1540	1549	1555	1604	1610	1619	1625	1634	1640	1649	1655	1704
Sheffield, Arundel Gate	d.	1534	1542	1549	1557	1604	1612	1619	1627	1634	1642	1649	1657	1704
Lowfield, Queens Rd/Retail Park		1544	1553	1559	1608	1614	1623	1629	1638	1644	1653	1659	1708	1714
Woodseats, Chesterfield Rd/Bromwich Rd		1558	1606	1613	1621	1628	1636	1643	1651	1657	1705	1712	1720	1727
Lowedges, Lowedges Rd/The Grennel Mower		1607	1616	1622	1631	1637	1646	1652	1701	1706	1715	1721	1730	1736
Bradway, Longford Rd/Longford Dr		1613	–	1628	–	1643	–	1658	–	1713	–	1728	–	1743
Bradway, Prospect Rd/Everard Av		1616	–	1631	–	1646	–	1701	–	1716	–	1731	–	1746

Service number:		24	25	24	25	24	25	24	25	24	25	24	24	25
Operated by:		FST	SSY	FST	SSY	FST	SSY	FST	SSY	FST	SSY	FST	FST	FST
Woodhouse, Cross St/Tannery St		1642	–	1700	–	1720	–	1740	–	1803	–	1833	1903	1920
Woodhouse, Stradbroke Rd/Sheffield Rd		–	1654	–	1714	–	1734	–	1754	–	1822	–	–	–
Richmond, Hastilar Rd South/Richmond Rd		–	1701	–	1721	–	1741	–	1801	–	1829	–	–	1930
Manor, Castlebeck Av/Prince of Wales Rd		1656	–	1714	–	1734	–	1754	–	1817	–	1847	1917	–
Manor Park, Manor Park Centre/Harborough Av		1700	1708	1718	1728	1738	1748	1758	1808	1821	1836	1851	1921	1936
Sheffield, Arundel Gate	a.	1710	1720	1728	1741	1749	1801	1809	1821	1832	1849	1902	1932	1946
Sheffield, Arundel Gate	d.	1712	1720	1730	1741	1751	1801	1811	1821	1834	1849	1904	1934	–
Lowfield, Queens Rd/Retail Park		1723	1730	1741	1750	1801	1810	1821	1830	1844	1858	1914	1943	–
Woodseats, Chesterfield Rd/Bromwich Rd		1735	1743	1753	1802	1812	1822	1832	1842	1855	1910	1925	1953	–
Lowedges, Lowedges Rd/The Grennel Mower		1746	1752	1804	1811	1823	1831	1843	1851	1906	1919	1936	2000	–
Bradway, Longford Rd/Longford Dr		–	1759	–	–	–	–	–	–	–	–	–	–	–
Bradway, Prospect Rd/Everard Av		–	1802	–	1816	–	1836	1848	1856	1911	1924	1941	2005	–

Service number:		25	24	25	24	25	24	25	24	25	24
Operated by:		SSY	FST	FST	FST	FST	FST	FST	FST	FST	FST
Woodhouse, Cross St/Tannery St		–	1933	1950	2003	2035	2105	2135	2205	2235	2305
Woodhouse, Stradbroke Rd/Sheffield Rd		1928	–	–	–	–	–	–	–	–	–
Richmond, Hastilar Rd South/Richmond Rd		1935	–	2000	–	2045	–	2145	–	2245	–
Manor, Castlebeck Av/Prince of Wales Rd		–	1947	–	2017	–	2118	–	2218	–	2318
Manor Park, Manor Park Centre/Harborough Av		1942	1951	2006	2021	2051	2121	2151	2221	2251	2321
Sheffield, Arundel Gate	a.	1954	2001	2015	2030	2100	2130	2200	2230	2300	2330
Sheffield, Arundel Gate	d.	1954	2002	–	2032	–	2132	–	2232	–	2332
Lowfield, Queens Rd/Retail Park		2002	2010	–	2040	–	2140	–	2240	–	2340
Woodseats, Chesterfield Rd/Bromwich Rd		2012	2019	–	2049	–	2149	–	2249	–	2349
Lowedges, Lowedges Rd/The Grennel Mower		2020	2027	–	2057	–	2157	–	2257	–	2357
Bradway, Longford Rd/Longford Dr		–	–	–	–	–	–	–	–	–	–
Bradway, Prospect Rd/Everard Av		2024	2032	–	2102	–	2202	–	2302	–	0002

Service number:		24	24	25	24	25	24	25	24	25	24	25	24	25
Operated by:		FST	FST	SSY	FST	SSY	FST	SSY	FST	SSY	FST	SSY	FST	SSY
Bradway, Prospect Rd/Everard Av		0504	0604	0636	0704	0736	–	0757	–	0817	–	0837	–	0855
Lowedges, Lowedges Rd/The Grennel Mower		0509	0609	0641	0709	0741	0750	0802	0810	0822	0830	0842	0850	0900
Woodseats, Chesterfield Rd/Woodseats Library		0518	0618	0650	0718	0750	0759	0811	0819	0831	0839	0851	0859	0909
Heeley, Chesterfield Rd/Heeley Retail Park		0523	0623	0655	0723	0755	0804	0816	0824	0836	0844	0856	0904	0916
Sheffield, Arundel Gate	a.	0534	0634	0708	0734	0808	0815	0829	0835	0849	0855	0909	0917	0931
Sheffield, Arundel Gate	d.	0536	0636	0708	0736	0808	0817	0829	0837	0849	0857	0909	0919	0931
Manor Park, Manor Park Centre/Harborough Av		0546	0646	0718	0746	0818	0827	0839	0847	0859	0907	0920	0930	0942
Manor, Castlebeck Av/Castlebeck Croft		0549	0649	–	0749	–	0830	–	0850	–	0911	–	0934	–
Richmond, Hastilar Rd South/Richmond Rd		–	–	0723	–	0823	–	0844	–	0904	–	0926	–	0948
Woodhouse, Cross St/Tannery St		0601	0701	0731	0801	0831	0842	0852	0902	0914	0925	0936	0948	0958
Woodhouse, Skelton Ln/Skelton Grove		–	–	–	–	–	–	–	–	–	–	–	–	–
Woodhouse, Stradbroke Rd/Sheffield Rd		–	–	0734	–	0834	–	0855	–	0917	–	0939	–	1001

Service number:		24	25	24	25	24	25	24	25	24	25	24	25	24
Operated by:		FST	SSY	FST	SSY	FST	SSY	FST	SSY	FST	SSY	FST	SSY	FST
Bradway, Prospect Rd/Everard Av		–	0910	–	0925	–	0940	–	0955	–	1009	–	1024	–
Lowedges, Lowedges Rd/The Grennel Mower		0906	0915	0921	0930	0936	0945	0951	1000	1006	1014	1020	1029	1035
Woodseats, Chesterfield Rd/Woodseats Library		0916	0925	0931	0940	0946	0955	1001	1010	1016	1024	1030	1039	1045
Heeley, Chesterfield Rd/Heeley Retail Park		0923	0932	0938	0947	0953	1002	1008	1017	1023	1032	1038	1047	1053
Sheffield, Arundel Gate	a.	0936	0947	0951	1002	1006	1017	1021	1032	1036	1048	1052	1103	1107
Sheffield, Arundel Gate	d.	0938	0947	0953	1002	1008	1017	1023	1032	1038	1048	1054	1103	1109
Manor Park, Manor Park Centre/Harborough Av		0949	0958	1004	1013	1019	1028	1034	1043	1049	1059	1105	1114	1120
Manor, Castlebeck Av/Castlebeck Croft		0953	–	1008	–	1023	–	1038	–	1053	–	1109	–	1124
Richmond, Hastilar Rd South/Richmond Rd		–	1004	–	1019	–	1034	–	1049	–	1105	–	1120	–
Woodhouse, Cross St/Tannery St		1007	1014	1022	1029	1037	1044	1052	1059	1107	1114	1123	1129	1138
Woodhouse, Skelton Ln/Skelton Grove		–	–	–	–	–	–	–	–	–	–	–	–	–
Woodhouse, Stradbroke Rd/Sheffield Rd		–	1017	–	1032	–	1047	–	1102	–	1117	–	1132	–

Service number:		25	24	25	24	25	24	25	24	25	24	25	24	25
Operated by:		SSY	FST	SSY	FST	SSY	FST	SSY	FST	SSY	FST	SSY	FST	SSY
Bradway, Prospect Rd/Everard Av		1039	–	1054	–	1108	–	1123	–	1138	–	1153	–	1209
Lowedges, Lowedges Rd/The Grennel Mower		1044	1050	1059	1104	1113	1119	1128	1134	1143	1149	1158	1204	1214
Woodseats, Chesterfield Rd/Woodseats Library		1054	1100	1109	1114	1123	1129	1138	1144	1153	1159	1208	1214	1224
Heeley, Chesterfield Rd/Heeley Retail Park		1102	1108	1117	1122	1131	1137	1146	1152	1201	1207	1216	1222	1232
Sheffield, Arundel Gate	a.	1118	1122	1133	1136	1147	1151	1202	1206	1217	1221	1232	1236	1248
Sheffield, Arundel Gate	d.	1118	1124	1133	1138	1147	1153	1202	1208	1217	1223	1232	1238	1248
Manor Park, Manor Park Centre/Harborough Av		1129	1135	1144	1149	1158	1204	1213	1219	1228	1234	1243	1249	1259
Manor, Castlebeck Av/Castlebeck Croft		–	1139	–	1153	–	1208	–	1223	–	1238	–	1253	–
Richmond, Hastilar Rd South/Richmond Rd		1135	–	1150	–	1204	–	1219	–	1234	–	1249	–	1306
Woodhouse, Cross St/Tannery St		1144	1153	1159	1207	1213	1222	1228	1237	1243	1252	1258	1307	1315
Woodhouse, Skelton Ln/Skelton Grove		–	–	–	–	–	–	–	–	–	–	–	–	–
Woodhouse, Stradbroke Rd/Sheffield Rd		1147	–	1202	–	1216	–	1231	–	1246	–	1301	–	1318

Service number:		24	25	24	25	24	25	24	25	24	25	24	25	24
Operated by:		FST	SSY	FST	SSY	FST	SSY	FST	SSY	FST	SSY	FST	SSY	FST
Bradway, Prospect Rd/Everard Av		–	1224	–	1239	–	1254	–	1310	–	1325	–	1340	–
Lowedges, Lowedges Rd/The Grennel Mower		1219	1229	1234	1244	1249	1259	1304	1315	1319	1330	1336	1345	1351
Woodseats, Chesterfield Rd/Woodseats Library		1229	1239	1244	1254	1259	1309	1314	1325	1329	1340	1346	1355	1401
Heeley, Chesterfield Rd/Heeley Retail Park		1237	1247	1252	1302	1307	1317	1322	1332	1337	1347	1353	1402	1408
Sheffield, Arundel Gate	a.	1251	1303	1306	1318	1321	1333	1336	1348	1351	1403	1407	1418	1422
Sheffield, Arundel Gate	d.	1253	1303	1308	1318	1323	1333	1338	1348	1353	1403	1409	1418	1424
Manor Park, Manor Park Centre/Harborough Av		1304	1314	1319	1329	1334	1344	1349	1400	1404	1415	1421	1430	1436
Manor, Castlebeck Av/Castlebeck Croft		1308	–	1323	–	1338	–	1353	–	1408	–	1425	–	1440
Richmond, Hastilar Rd South/Richmond Rd		–	1321	–	1336	–	1351	–	1407	–	1422	–	1437	–
Woodhouse, Cross St/Tannery St		1322	1330	1337	1345	1352	1400	1407	1416	1422	1431	1439	1446	1454
Woodhouse, Skelton Ln/Skelton Grove		–	–	–	–	–	–	–	–	–	–	–	–	–
Woodhouse, Stradbroke Rd/Sheffield Rd		–	1333	–	1348	–	1403	–	1419	–	1434	–	1449	–

Service number:		25	24	25	24	25	24	25	24	25	24	25	24	25
Operated by:		SSY	FST	SSY	FST	SSY	FST	SSY	FST	SSY	FST	SSY	FST	SSY
Bradway, Prospect Rd/Everard Av		1355	–	1410	–	1425	–	1440	–	1455	–	1510	–	1525
Lowedges, Lowedges Rd/The Grennel Mower		1400	1406	1415	1421	1430	1436	1445	1451	1500	1506	1515	1521	1530
Woodseats, Chesterfield Rd/Woodseats Library		1410	1416	1425	1431	1440	1446	1455	1501	1510	1516	1525	1531	1540
Heeley, Chesterfield Rd/Heeley Retail Park		1417	1423	1432	1438	1447	1453	1502	1508	1517	1523	1532	1538	1547
Sheffield, Arundel Gate	a.	1433	1437	1448	1452	1503	1507	1518	1522	1533	1537	1548	1552	1603
Sheffield, Arundel Gate	d.	1433	1439	1448	1454	1503	1509	1518	1524	1533	1539	1548	1554	1603
Manor Park, Manor Park Centre/Harborough Av		1445	1451	1500	1506	1515	1521	1530	1536	1545	1551	1600	1606	1615
Manor, Castlebeck Av/Castlebeck Croft		–	1455	–	1510	–	1525	–	1540	–	1555	–	1610	–
Richmond, Hastilar Rd South/Richmond Rd		1452	–	1507	–	1522	–	1537	–	1552	–	1607	–	1622
Woodhouse, Cross St/Tannery St		1501	1509	1516	1524	1531	1539	1546	1554	1601	1609	1616	1624	1631
Woodhouse, Skelton Ln/Skelton Grove		–	–	–	–	–	–	–	–	–	–	–	–	–
Woodhouse, Stradbroke Rd/Sheffield Rd		1504	–	1519	–	1534	–	1549	–	1604	–	1619	–	1634

Service number:		24	25	24	25	24	25	24	25	24	25	24	25	24
Operated by:		FST	SSY	FST	SSY	FST	SSY	FST	SSY	FST	SSY	FST	SSY	FST
Bradway, Prospect Rd/Everard Av		–	1540	–	1555	–	1610	–	1625	–	1640	–	1655	–
Lowedges, Lowedges Rd/The Grennel Mower		1536	1545	1551	1600	1606	1615	1621	1630	1636	1645	1651	1700	1706
Woodseats, Chesterfield Rd/Woodseats Library		1546	1555	1601	1610	1616	1625	1631	1640	1646	1655	1701	1710	1716
Heeley, Chesterfield Rd/Heeley Retail Park		1553	1602	1608	1617	1623	1632	1638	1647	1653	1702	1708	1717	1723
Sheffield, Arundel Gate	a.	1607	1618	1622	1633	1636	1647	1651	1702	1706	1717	1721	1732	1736
Sheffield, Arundel Gate	d.	1609	1618	1624	1633	1638	1647	1653	1702	1708	1717	1723	1732	1738
Manor Park, Manor Park Centre/Harborough Av		1621	1630	1636	1645	1649	1658	1704	1713	1719	1728	1734	1743	1749
Manor, Castlebeck Av/Castlebeck Croft		1625	–	1640	–	1653	–	1708	–	1723	–	1738	–	1753
Richmond, Hastilar Rd South/Richmond Rd		–	1637	–	1652	–	1705	–	1720	–	1735	–	1750	–
Woodhouse, Cross St/Tannery St		1639	1646	1654	1701	1707	1714	1722	1729	1737	1744	1752	1759	1807
Woodhouse, Skelton Ln/Skelton Grove		–	–	–	–	–	1716	–	–	–	–	–	1801	–
Woodhouse, Stradbroke Rd/Sheffield Rd		–	1649	–	1704	–	–	–	1732	–	1747	–	–	–

Service number:		25	24	25	24	25	24	25	24	25	24	25	24	25
Operated by:		SSY	FST	SSY	FST	SSY	FST	SSY	FST	SSY	FST	SSY	FST	FST
Bradway, Prospect Rd/Everard Av		1710	–	1725	–	1755	–	1815	–	1837	1850	1907	1920	–
Lowedges, Lowedges Rd/The Grennel Mower		1715	1721	1730	1743	1800	1808	1820	1828	1842	1855	1912	1925	–
Woodseats, Chesterfield Rd/Woodseats Library		1725	1731	1740	1753	1810	1818	1830	1838	1852	1905	1922	1935	–
Heeley, Chesterfield Rd/Heeley Retail Park		1732	1738	1747	1800	1817	1825	1837	1845	1859	1912	1929	1940	–
Sheffield, Arundel Gate	a.	1747	1751	1802	1813	1832	1838	1852	1858	1914	1925	1944	1951	–
Sheffield, Arundel Gate	d.	1747	1753	1802	1815	1832	1840	1852	1900	1914	1927	1944	1953	2007
Manor Park, Manor Park Centre/Harborough Av		1758	1804	1813	1826	1843	1851	1903	1911	1925	1938	1954	2003	2017
Manor, Castlebeck Av/Castlebeck Croft		–	1808	–	1830	–	1855	–	1915	–	1941	–	2006	–
Richmond, Hastilar Rd South/Richmond Rd		1804	–	1819	–	1849	–	1909	–	1931	–	2000	–	2022
Woodhouse, Cross St/Tannery St		1814	1822	1829	1844	1859	1909	1919	1929	1939	1953	2007	2018	2033
Woodhouse, Skelton Ln/Skelton Grove		–	–	1831	–	1901	–	–	–	1941	–	2009	–	–
Woodhouse, Stradbroke Rd/Sheffield Rd		1817	–	–	–	–	–	1922	–	–	–	–	–	–

Service number:		25	24	25	25	24	25	24	25	24
Operated by:		SSY	FST	SSY	FST	FST	FST	FST	FST	FST
Bradway, Prospect Rd/Everard Av		1937	2005	2032	–	2105	–	2205	–	2305
Lowedges, Lowedges Rd/The Grennel Mower		1942	2010	2037	–	2110	–	2210	–	2310
Woodseats, Chesterfield Rd/Woodseats Library		1951	2019	2047	–	2119	–	2219	–	2319
Heeley, Chesterfield Rd/Heeley Retail Park		1956	2024	2052	–	2124	–	2224	–	2324
Sheffield, Arundel Gate	a.	2009	2035	2105	–	2135	–	2235	–	2335
Sheffield, Arundel Gate	d.	2009	2037	2105	2107	2137	2207	2237	2307	2337
Manor Park, Manor Park Centre/Harborough Av		2019	2047	2115	2117	2147	2217	2247	2317	2347
Manor, Castlebeck Av/Castlebeck Croft		–	2050	–	–	2150	–	2250	–	2350
Richmond, Hastilar Rd South/Richmond Rd		2025	–	2120	2122	–	2222	–	2322	–
Woodhouse, Cross St/Tannery St		2032	2102	2129	2133	2202	2233	2302	2333	0002
Woodhouse, Skelton Ln/Skelton Grove		2034	–	2131	–	–	–	–	–	–
Woodhouse, Stradbroke Rd/Sheffield Rd		–	–	–	–	–	–	–	–	–

24, 25 ▸ Sunday — Woodhouse ▸ Bradway

Service number:		24	24	24	25	24	25	24	25	24	25	24	25	24
Operated by:		FST	FST	FST	SSY	FST	SSY	FST	SSY	FST	SSY	FST	SSY	FST
Woodhouse, Cross St/Tannery St		0605	0705	0805	0835	0905	0935	0949	–	1019	–	1049	–	1119
Manor, Castlebeck Av/Prince of Wales Rd		0617	0717	0817	–	0919	–	1003	–	1033	–	1103	–	1133
Woodhouse, Stradbroke Rd/Sheffield Rd		–	–	–	0838	–	0938	–	1008	–	1036	–	1106	–
Richmond, Hastilar Rd South/Richmond Rd		–	–	–	0844	–	0945	–	1015	–	1044	–	1114	–
Manor Park, Manor Park Centre/Harborough Av		0620	0720	0820	0850	0923	0953	1007	1023	1037	1052	1107	1122	1137
Sheffield, Arundel Gate	a.	0630	0730	0830	0902	0935	1007	1019	1037	1049	1106	1119	1136	1149
Sheffield, Arundel Gate	d.	0632	0732	0832	0902	0937	1007	1021	1037	1051	1106	1121	1136	1151
Lowfield, Queens Rd/Retail Park		0640	0740	0840	0911	0947	1016	1031	1046	1101	1115	1131	1145	1201
Woodseats, Chesterfield Rd/Bromwich Rd		0649	0749	0849	0923	0959	1028	1043	1058	1113	1128	1143	1158	1213
Lowedges, Lowedges Rd/The Grennel Mower		0657	0757	0857	0934	1010	1039	1054	1109	1124	1139	1154	1209	1224
Bradway, Prospect Rd/Everard Av		0702	0802	0902	0939	1015	1044	1059	1114	1129	1144	1159	1214	1229

Service number:		25	24	25	24	25	24	25	24	25	24	25	24	25
Operated by:		SSY	FST	SSY	FST	SSY	FST	SSY	FST	SSY	FST	SSY	FST	SSY
Woodhouse, Cross St/Tannery St		–	1149	–	1219	–	1249	–	1318	–	1348	–	1418	–
Manor, Castlebeck Av/Prince of Wales Rd		–	1203	–	1233	–	1303	–	1332	–	1402	–	1432	–
Woodhouse, Stradbroke Rd/Sheffield Rd		1136	–	1206	–	1236	–	1306	–	1336	–	1406	–	1436
Richmond, Hastilar Rd South/Richmond Rd		1144	–	1214	–	1244	–	1314	–	1343	–	1413	–	1443
Manor Park, Manor Park Centre/Harborough Av		1152	1207	1222	1237	1252	1307	1322	1336	1351	1406	1421	1436	1451
Sheffield, Arundel Gate	a.	1206	1219	1236	1249	1306	1319	1336	1348	1405	1418	1435	1448	1505
Sheffield, Arundel Gate	d.	1206	1221	1236	1251	1306	1321	1336	1350	1405	1420	1435	1450	1505
Lowfield, Queens Rd/Retail Park		1215	1231	1245	1301	1315	1331	1345	1401	1415	1431	1445	1501	1515
Woodseats, Chesterfield Rd/Bromwich Rd		1228	1243	1258	1313	1328	1343	1358	1413	1428	1443	1458	1513	1528
Lowedges, Lowedges Rd/The Grennel Mower		1239	1254	1309	1324	1339	1354	1409	1424	1439	1454	1509	1524	1539
Bradway, Prospect Rd/Everard Av		1244	1259	1314	1329	1344	1359	1414	1429	1444	1459	1514	1529	1544

Service number:		24	25	24	25	24	25	24	25	24	25	24	25	24
Operated by:		FST	SSY	FST	SSY	FST	SSY	FST	SSY	FST	SSY	FST	SSY	FST
Woodhouse, Cross St/Tannery St		1448	–	1518	–	1548	–	1618	–	1650	–	1720	–	1805
Manor, Castlebeck Av/Prince of Wales Rd		1502	–	1532	–	1602	–	1632	–	1704	–	1734	–	1819
Woodhouse, Stradbroke Rd/Sheffield Rd		–	1506	–	1536	–	1606	–	1638	–	1708	–	1738	–
Richmond, Hastilar Rd South/Richmond Rd		–	1513	–	1543	–	1613	–	1645	–	1715	–	1745	–
Manor Park, Manor Park Centre/Harborough Av		1506	1521	1536	1551	1606	1621	1636	1653	1708	1723	1738	1753	1823
Sheffield, Arundel Gate	a.	1518	1535	1548	1605	1618	1635	1648	1707	1720	1737	1750	1807	1835
Sheffield, Arundel Gate	d.	1520	1535	1550	1605	1620	1635	1650	1707	1722	1737	1752	1807	1837
Lowfield, Queens Rd/Retail Park		1531	1545	1601	1615	1631	1645	1701	1716	1732	1746	1802	1816	1846
Woodseats, Chesterfield Rd/Bromwich Rd		1543	1558	1613	1628	1643	1658	1713	1729	1744	1758	1813	1828	1855
Lowedges, Lowedges Rd/The Grennel Mower		1554	1609	1624	1639	1654	1709	1724	1740	1755	1809	1824	1839	1903
Bradway, Prospect Rd/Everard Av		1559	1614	1629	1644	1659	1714	1729	1745	1800	1814	1829	1844	1908

Service number:		25	24	25	24	25	24	25	24	25	24
Operated by:		FST	FST	FST	FST	FST	FST	FST	FST	FST	FST
Woodhouse, Cross St/Tannery St		1835	1905	1935	2005	2035	2105	2135	2205	2235	2305
Manor, Castlebeck Av/Prince of Wales Rd		–	1918	–	2018	–	2118	–	2218	–	2318
Woodhouse, Stradbroke Rd/Sheffield Rd		–	–	–	–	–	–	–	–	–	–
Richmond, Hastilar Rd South/Richmond Rd		1845	–	1945	–	2045	–	2145	–	2245	–
Manor Park, Manor Park Centre/Harborough Av		1851	1921	1951	2021	2051	2121	2151	2221	2251	2321
Sheffield, Arundel Gate	a.	1900	1930	2000	2030	2100	2130	2200	2230	2300	2330
Sheffield, Arundel Gate	d.	–	1932	–	2032	–	2132	–	2232	–	2332
Lowfield, Queens Rd/Retail Park		–	1940	–	2040	–	2140	–	2240	–	2340
Woodseats, Chesterfield Rd/Bromwich Rd		–	1949	–	2049	–	2149	–	2249	–	2349
Lowedges, Lowedges Rd/The Grennel Mower		–	1957	–	2057	–	2157	–	2257	–	2357
Bradway, Prospect Rd/Everard Av		–	2002	–	2102	–	2202	–	2302	–	0002

24, 25 ▸ Sunday — Bradway ▸ Woodhouse

Service number:	24	24	24	24	25	24	25	24	25	24	25	24	25
Operated by:	FST	FST	FST	FST	SSY	FST	SSY	FST	SSY	FST	SSY	FST	SSY
Bradway, Prospect Rd/Everard Av	0605	0705	0805	0835	0852	0905	0922	0935	0952	1005	1022	1035	1052
Lowedges, Lowedges Rd/The Grennel Mower	0610	0710	0810	0840	0857	0910	0927	0940	0957	1010	1027	1040	1057
Woodseats, Chesterfield Rd/Woodseats Library	0619	0719	0819	0849	0906	0920	0937	0950	1007	1020	1037	1050	1107
Heeley, Chesterfield Rd/Heeley Retail Park	0624	0724	0824	0854	0913	0927	0944	0957	1014	1027	1044	1057	1114
Sheffield, Arundel Gate a.	0635	0735	0835	0905	0928	0940	0959	1010	1029	1040	1059	1110	1129
Sheffield, Arundel Gate d.	0637	0737	0837	0907	0928	0942	0959	1012	1029	1042	1059	1112	1129
Manor Park, Manor Park Centre/Harborough Av	0647	0747	0847	0918	0939	0953	1010	1023	1040	1053	1110	1123	1140
Manor, Castlebeck Av/Castlebeck Croft	0650	0750	0850	0922	–	0957	–	1027	–	1057	–	1127	–
Richmond, Hastilar Rd South/Richmond Rd	–	–	–	–	0945	–	1016	–	1046	–	1116	–	1147
Woodhouse, Cross St/Tannery St	0702	0802	0902	0936	0955	1011	1026	1041	1056	1111	1126	1141	1157
Woodhouse, Skelton Ln/Skelton Grove	–	–	–	–	–	–	–	–	–	–	–	–	–
Woodhouse, Stradbroke Rd/Sheffield Rd	–	–	–	–	0958	–	1029	–	1059	–	1129	–	1200

Service number:	24	25	24	25	24	25	24	25	24	25	24	25	24
Operated by:	FST	SSY	FST	SSY	FST	SSY	FST	SSY	FST	SSY	FST	SSY	FST
Bradway, Prospect Rd/Everard Av	1105	1122	1135	1152	1205	1222	1235	1252	1305	1322	1335	1352	1405
Lowedges, Lowedges Rd/The Grennel Mower	1110	1127	1140	1157	1210	1227	1240	1257	1310	1327	1340	1357	1410
Woodseats, Chesterfield Rd/Woodseats Library	1120	1137	1150	1207	1220	1237	1250	1307	1320	1337	1350	1407	1420
Heeley, Chesterfield Rd/Heeley Retail Park	1127	1144	1157	1214	1227	1244	1257	1314	1327	1344	1357	1414	1427
Sheffield, Arundel Gate a.	1140	1159	1210	1229	1240	1259	1310	1329	1340	1359	1410	1429	1440
Sheffield, Arundel Gate d.	1142	1159	1212	1229	1242	1259	1312	1329	1342	1359	1412	1429	1442
Manor Park, Manor Park Centre/Harborough Av	1153	1210	1223	1240	1253	1310	1323	1340	1353	1410	1423	1440	1453
Manor, Castlebeck Av/Castlebeck Croft	1157	–	1227	–	1257	–	1327	–	1357	–	1427	–	1457
Richmond, Hastilar Rd South/Richmond Rd	–	1217	–	1247	–	1317	–	1347	–	1417	–	1447	–
Woodhouse, Cross St/Tannery St	1211	1227	1241	1257	1311	1327	1341	1357	1411	1427	1441	1457	1511
Woodhouse, Skelton Ln/Skelton Grove	–	–	–	–	–	–	–	–	–	–	–	–	–
Woodhouse, Stradbroke Rd/Sheffield Rd	–	1230	–	1300	–	1330	–	1400	–	1430	–	1500	–

Service number:	25	24	25	24	25	24	25	24	25	24	25	24	25
Operated by:	SSY	FST	SSY	FST	SSY	FST	SSY	FST	SSY	FST	SSY	FST	SSY
Bradway, Prospect Rd/Everard Av	1422	1435	1452	1505	1522	1535	1552	1605	1622	1635	1652	1705	1722
Lowedges, Lowedges Rd/The Grennel Mower	1427	1440	1457	1510	1527	1540	1557	1610	1627	1640	1657	1710	1727
Woodseats, Chesterfield Rd/Woodseats Library	1437	1450	1507	1520	1537	1550	1607	1620	1637	1650	1707	1720	1737
Heeley, Chesterfield Rd/Heeley Retail Park	1444	1457	1514	1527	1544	1557	1614	1627	1644	1657	1714	1727	1744
Sheffield, Arundel Gate a.	1459	1510	1529	1540	1559	1610	1629	1640	1659	1710	1729	1740	1759
Sheffield, Arundel Gate d.	1459	1512	1529	1542	1559	1612	1629	1642	1659	1712	1729	1742	1759
Manor Park, Manor Park Centre/Harborough Av	1510	1523	1540	1553	1610	1623	1640	1653	1710	1723	1740	1753	1810
Manor, Castlebeck Av/Castlebeck Croft	–	1527	–	1557	–	1627	–	1657	–	1727	–	1757	–
Richmond, Hastilar Rd South/Richmond Rd	1517	–	1547	–	1617	–	1647	–	1716	–	1746	–	1816
Woodhouse, Cross St/Tannery St	1527	1541	1557	1611	1627	1641	1657	1711	1726	1741	1756	1811	1825
Woodhouse, Skelton Ln/Skelton Grove	–	–	–	–	–	–	–	–	–	–	1758	–	1827
Woodhouse, Stradbroke Rd/Sheffield Rd	1530	–	1600	–	1630	–	1700	–	1729	–	–	–	–

Service number:	24	25	24	25	24	25	24	25	24	25	24	25	24
Operated by:	FST	SSY	FST	FST	FST	FST	FST	FST	FST	FST	FST	FST	FST
Bradway, Prospect Rd/Everard Av	1735	1752	1805	–	1905	–	2005	–	2105	–	2205	–	2305
Lowedges, Lowedges Rd/The Grennel Mower	1740	1757	1810	–	1910	–	2010	–	2110	–	2210	–	2310
Woodseats, Chesterfield Rd/Woodseats Library	1750	1807	1819	–	1919	–	2019	–	2119	–	2219	–	2319
Heeley, Chesterfield Rd/Heeley Retail Park	1757	1812	1824	–	1924	–	2024	–	2124	–	2224	–	2324
Sheffield, Arundel Gate a.	1810	1825	1835	–	1935	–	2035	–	2135	–	2235	–	2335
Sheffield, Arundel Gate d.	1812	1825	1837	1907	1937	2007	2037	2107	2137	2207	2237	2307	2337
Manor Park, Manor Park Centre/Harborough Av	1823	1836	1847	1917	1947	2017	2047	2117	2147	2217	2247	2317	2347
Manor, Castlebeck Av/Castlebeck Croft	1826	–	1850	–	1950	–	2050	–	2150	–	2250	–	2350
Richmond, Hastilar Rd South/Richmond Rd	–	1842	–	1922	–	2022	–	2122	–	2222	–	2322	–
Woodhouse, Cross St/Tannery St	1838	1850	1902	1933	2002	2033	2102	2133	2202	2233	2302	2333	0002
Woodhouse, Skelton Ln/Skelton Grove	–	1852	–	–	–	–	–	–	–	–	–	–	–
Woodhouse, Stradbroke Rd/Sheffield Rd	–	–	–	–	–	–	–	–	–	–	–	–	–

Operators: SSY Stagecoach, FST First

The information shown is correct at the time of production and is subject to change.